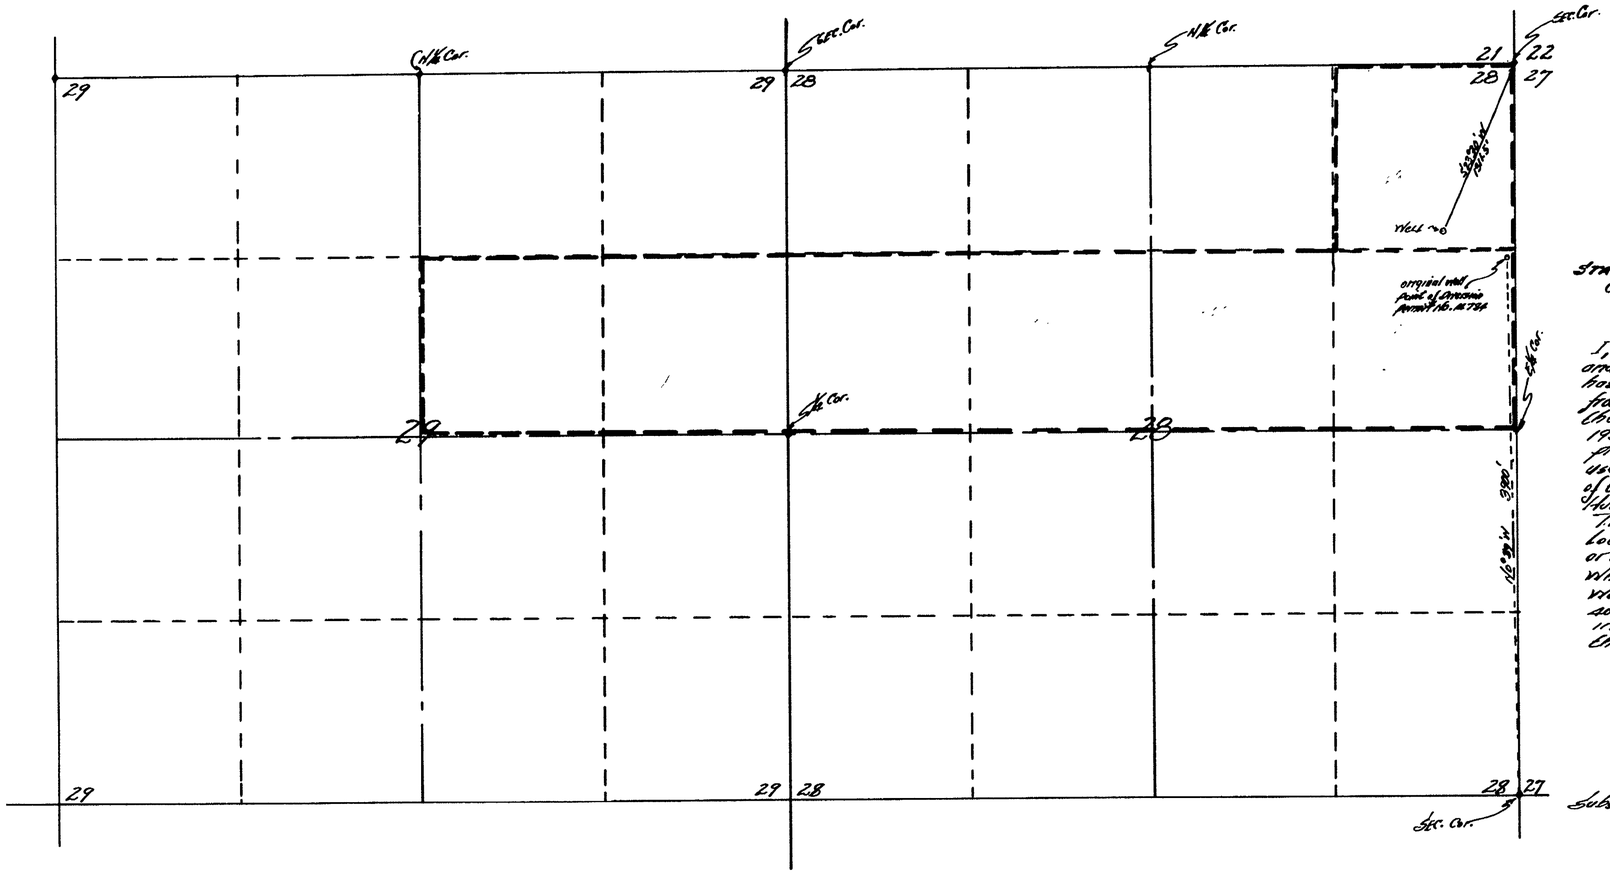

T. 44 N., R. 37 E., M.D.B.+M.

STATE OF NEVADA
COUNTY OF HUMBOLDT } S. S.

I, Richard M. Black, being first duly sworn, depose and say that this map consisting of one sheet has been correctly drawn to the designated scale from field notes of a survey made by me between the 12th day of March and the 17th day of March 1958; that it truly and correctly represents the proposed change of point of diversion and place of use of waters under permit No. 14784 and the extent of the works used to divert water from underground in Humboldt County by J.N. Pitcher for irrigation purposes.

That the proposed point of diversion, the approximate location and size of the diverting channel, all reservoirs or basins and location and names of all other works which will cross or connect with the proposed works, and the boundary of all lands, showing by 40-acre sub-divisions the areas proposed to be irrigated, are fully and correctly designated thereon.

Richard M. Black
STATE WATER RIGHT SURVEYOR

Subscribed and sworn to before me this 22nd day of Sept. 1958.

Dorothy Leighton
Notary Public in and for Humboldt County, Nevada.
My Comm. Exp: 9/19/61

SCALE 1 inch = 600 ft.

FILED
Oct. 6, 1958
STATE ENGINEER'S OFFICE

RECEIVED
OCT 6 1958
STATE ENGINEER'S OFFICE

MAP

TO ACCOMPANY APPLICATION TO CHANGE THE POINT OF DIVERSION AND PLACE OF USE OF WATER UNDER PERMIT NO. 14784 FOR IRRIGATION BY J.N. PITCHER FROM UNDER-GROUND

17589