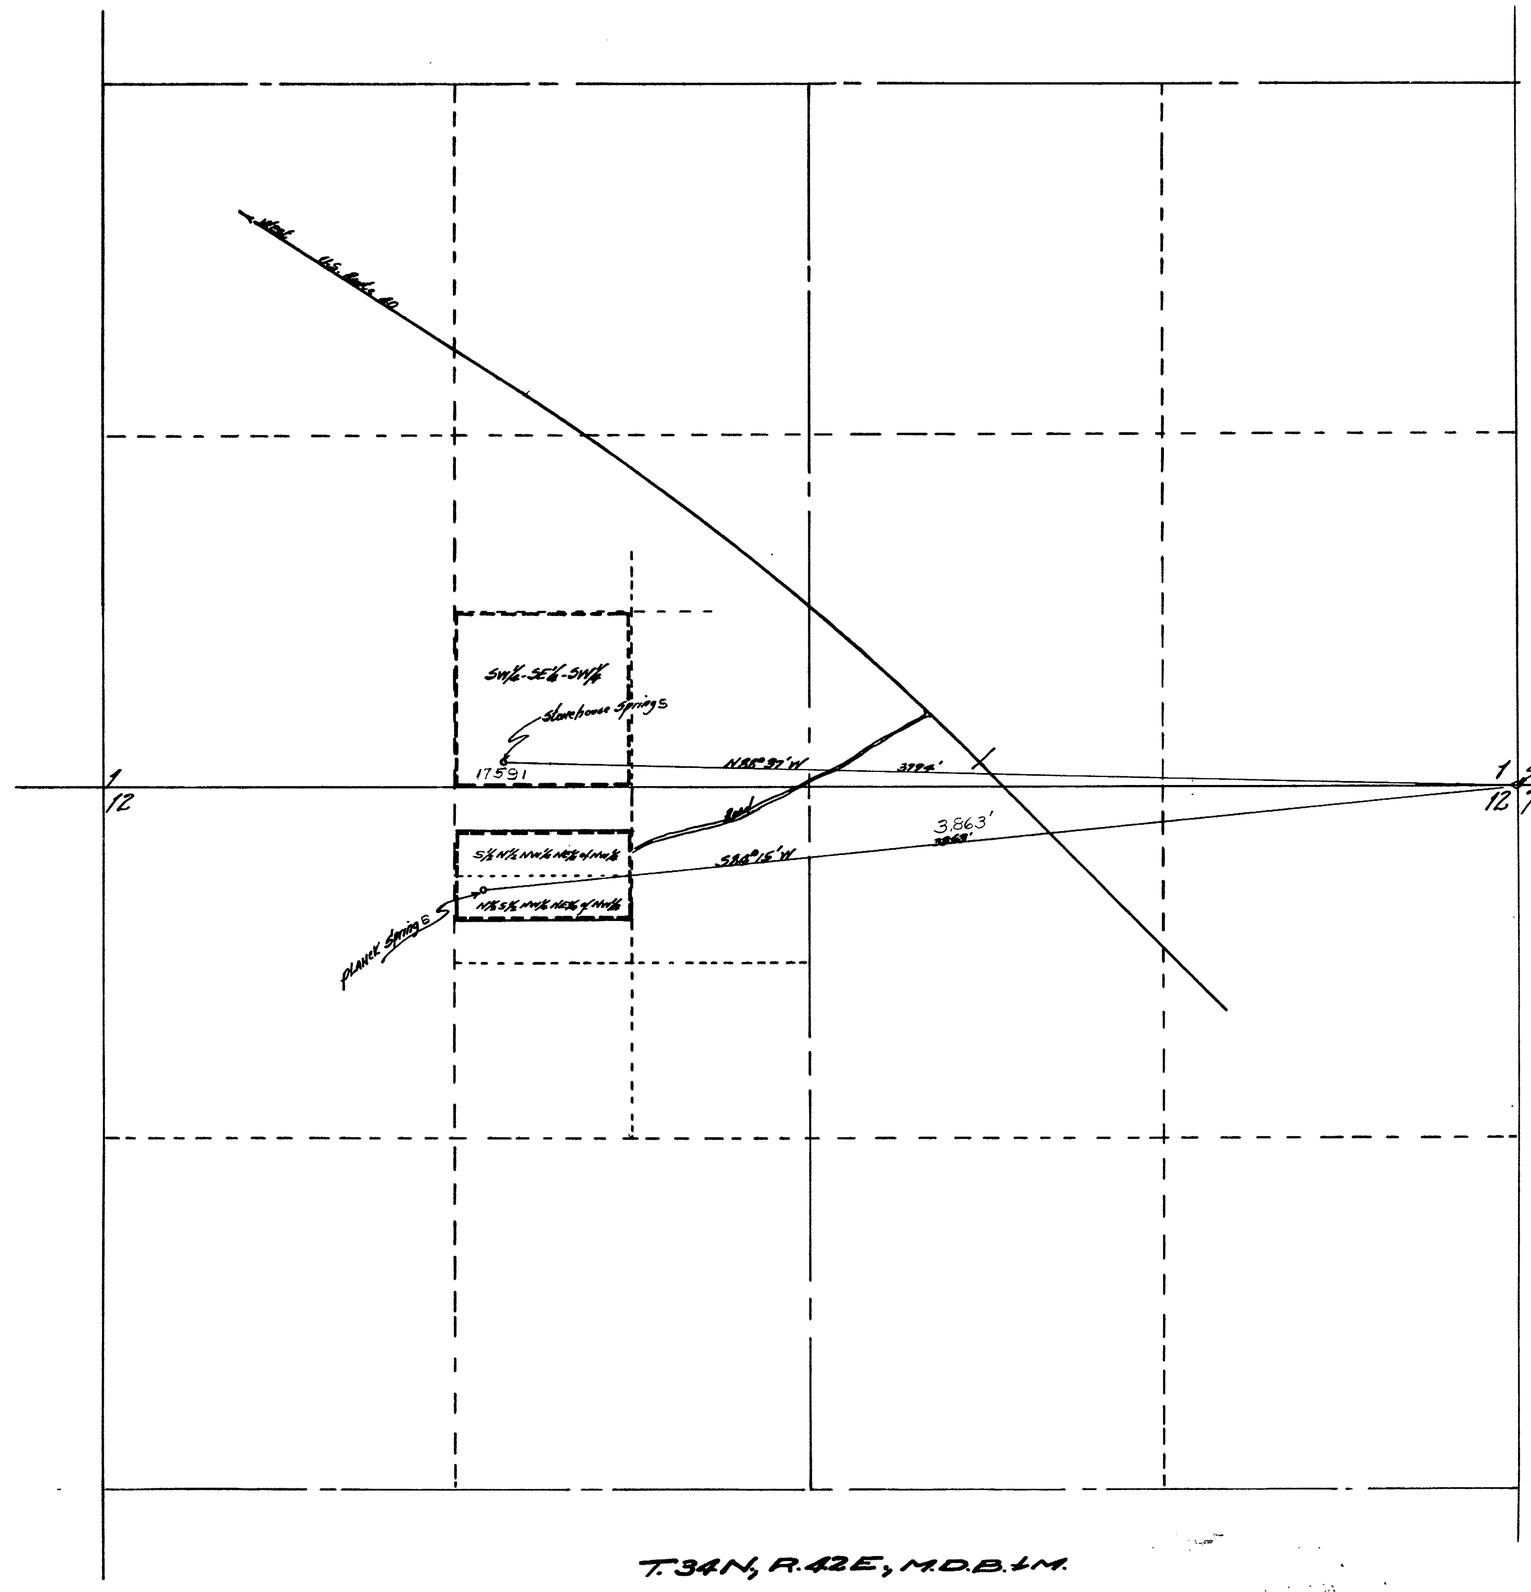

STATE OF NEVADA
COUNTY OF Humboldt } S.S.

Cor. found

I, Richard M. Black, being first duly sworn, depose and say that this map, consisting of one sheet, has been correctly drawn to the designated scale from field notes of a survey made by me between the 25th day of July and the 27th day of July, 1958; that it truly and correctly represents the proposed location and extent of the works used to divert water from PLANCK and Stonehouse Springs in Humboldt County, by EUGENE or JULIA DiGRAZIA, for irrigation and domestic purposes. That the proposed point of diversion, the approximate location and size of the diverting channel, all reservoirs or basins, the location and names of all other works which will cross or connect with the proposed works, and the boundary of all lands, showing by 40-acre subdivisions the areas proposed to be irrigated, are fully and correctly designated thereon.

Richard M. Black
STATE WATER RIGHT SURVEYOR

Subscribed and sworn to before me this 30th day of July, 1958

Donalson Leighton
Notary Public in and for Humboldt County, Nevada
My Comm. Exp. 9/14/61.

SCALE 1-INCH = 800 ft.

T.34N, R.42E, M.D.B.&M.

17591 CERTIFICATE No. 5224 ISSUED Oct. 12, 1960

17598 CERTIFICATE No. 5225 ISSUED Oct. 12, 1961

FILED
August 13, 1958
STATE ENGINEER'S OFFICE

MAP
TO ACCOMPANY APPLICATION
TO APPROPRIATE WATER
FOR IRRIGATION AND
DOMESTIC USE FROM PLANCK
AND STONEHOUSE SPRINGS
BY-EUGENE OR JULIA DiGRAZIA

Place in → 17591 17598