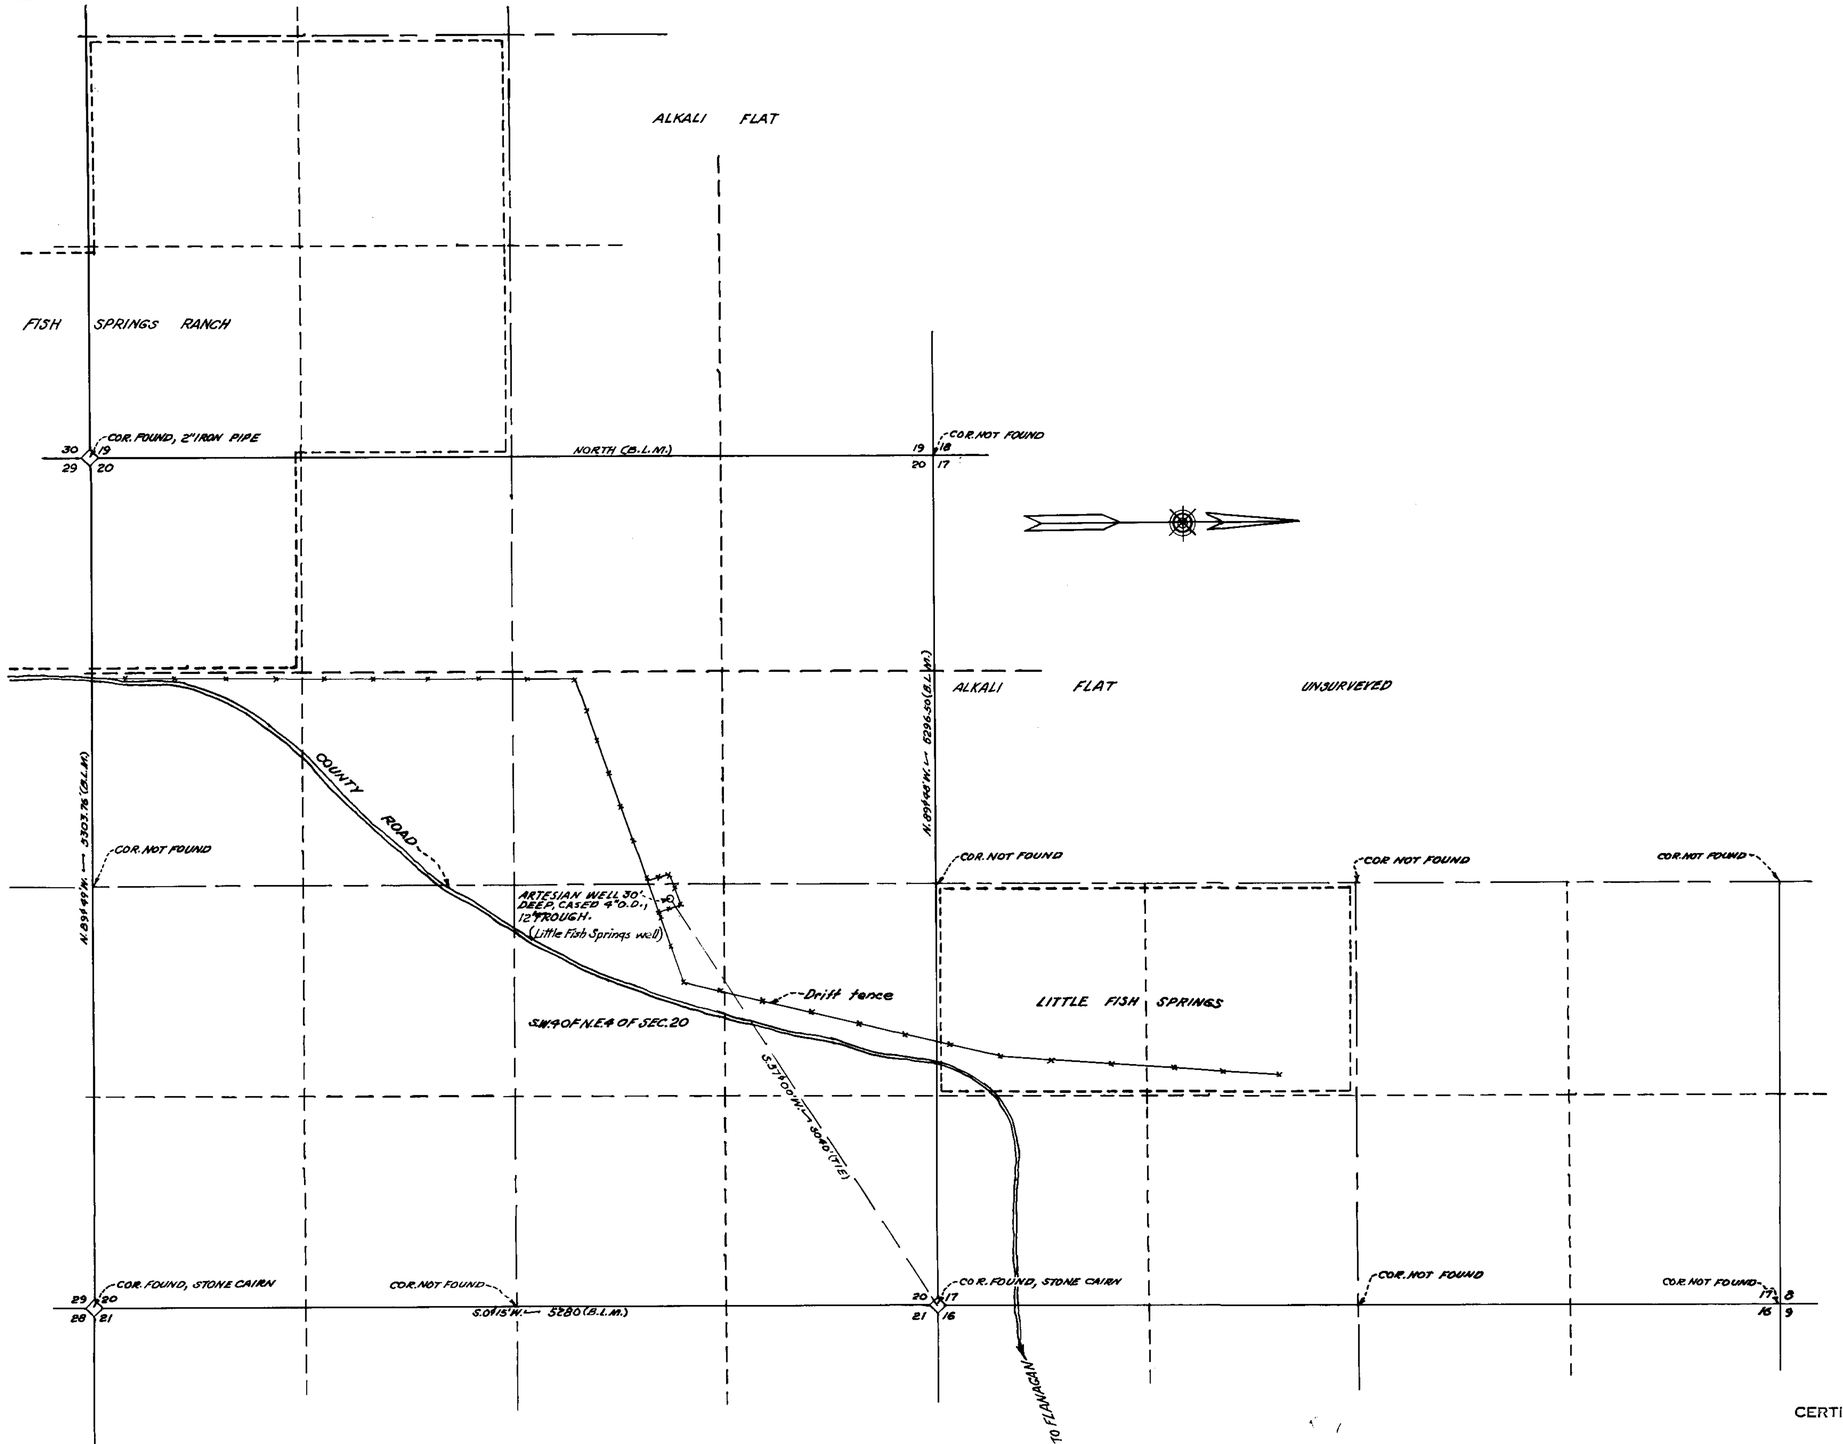

CERTIFICATE No. 5259 ISSUED Dec. 15, 1961

STATE OF NEVADA
COUNTY OF WASHOE } S.S.

I, Joseph A. Caffrey, being first duly sworn, depose and say that this map and the survey shown hereon were both made by me and are truly and correctly as represented.

Joseph A. Caffrey

STATE OF NEVADA
COUNTY OF WASHOE } S.S.

I, Claude E. Hunter, being first duly sworn, depose and say that this map consisting of one sheet has been correctly drawn to the designated scale from field notes of a survey made under my supervision and direction between the 1st. and 15th. days of June, 1958, that it truly and correctly represents the location and extent of the works used to divert water from underground source in Washoe County, by Mrs. A.V. Heller for stockwatering purposes. That the point of diversion, the location and size of the diverting channel, the place and manner of use, are fully and correctly designated thereon.

Claude E. Hunter
State Water Right Surveyor

Subscribed and sworn to before me this 27th day of ~~July~~ Aug., 1958.

Wanda M. Wade
Notary Public in and for Washoe County, Nevada.

FILED
Sept. 3, 1958
STATE ENGINEER'S OFFICE

SCALE — 1 INCH = 500 FEET.

BASIS OF BEAR. = MAG. VAR. 18°30'; THENCE DEFLECTION ANGLES.
B.L.M. = U.S. BUREAU OF LAND MANAGMENT.

MAP

TO ACCOMPANY APPLICATION TO APPROPRIATE WATER FOR STOCKWATERING FROM UNDER-GROUND SOURCE BY MRS. A.V. HELLER, FLANAGAN, NEVADA IN SECTION 20, T.26 N., R.19 E., M.D.B.&M.

70392 17600