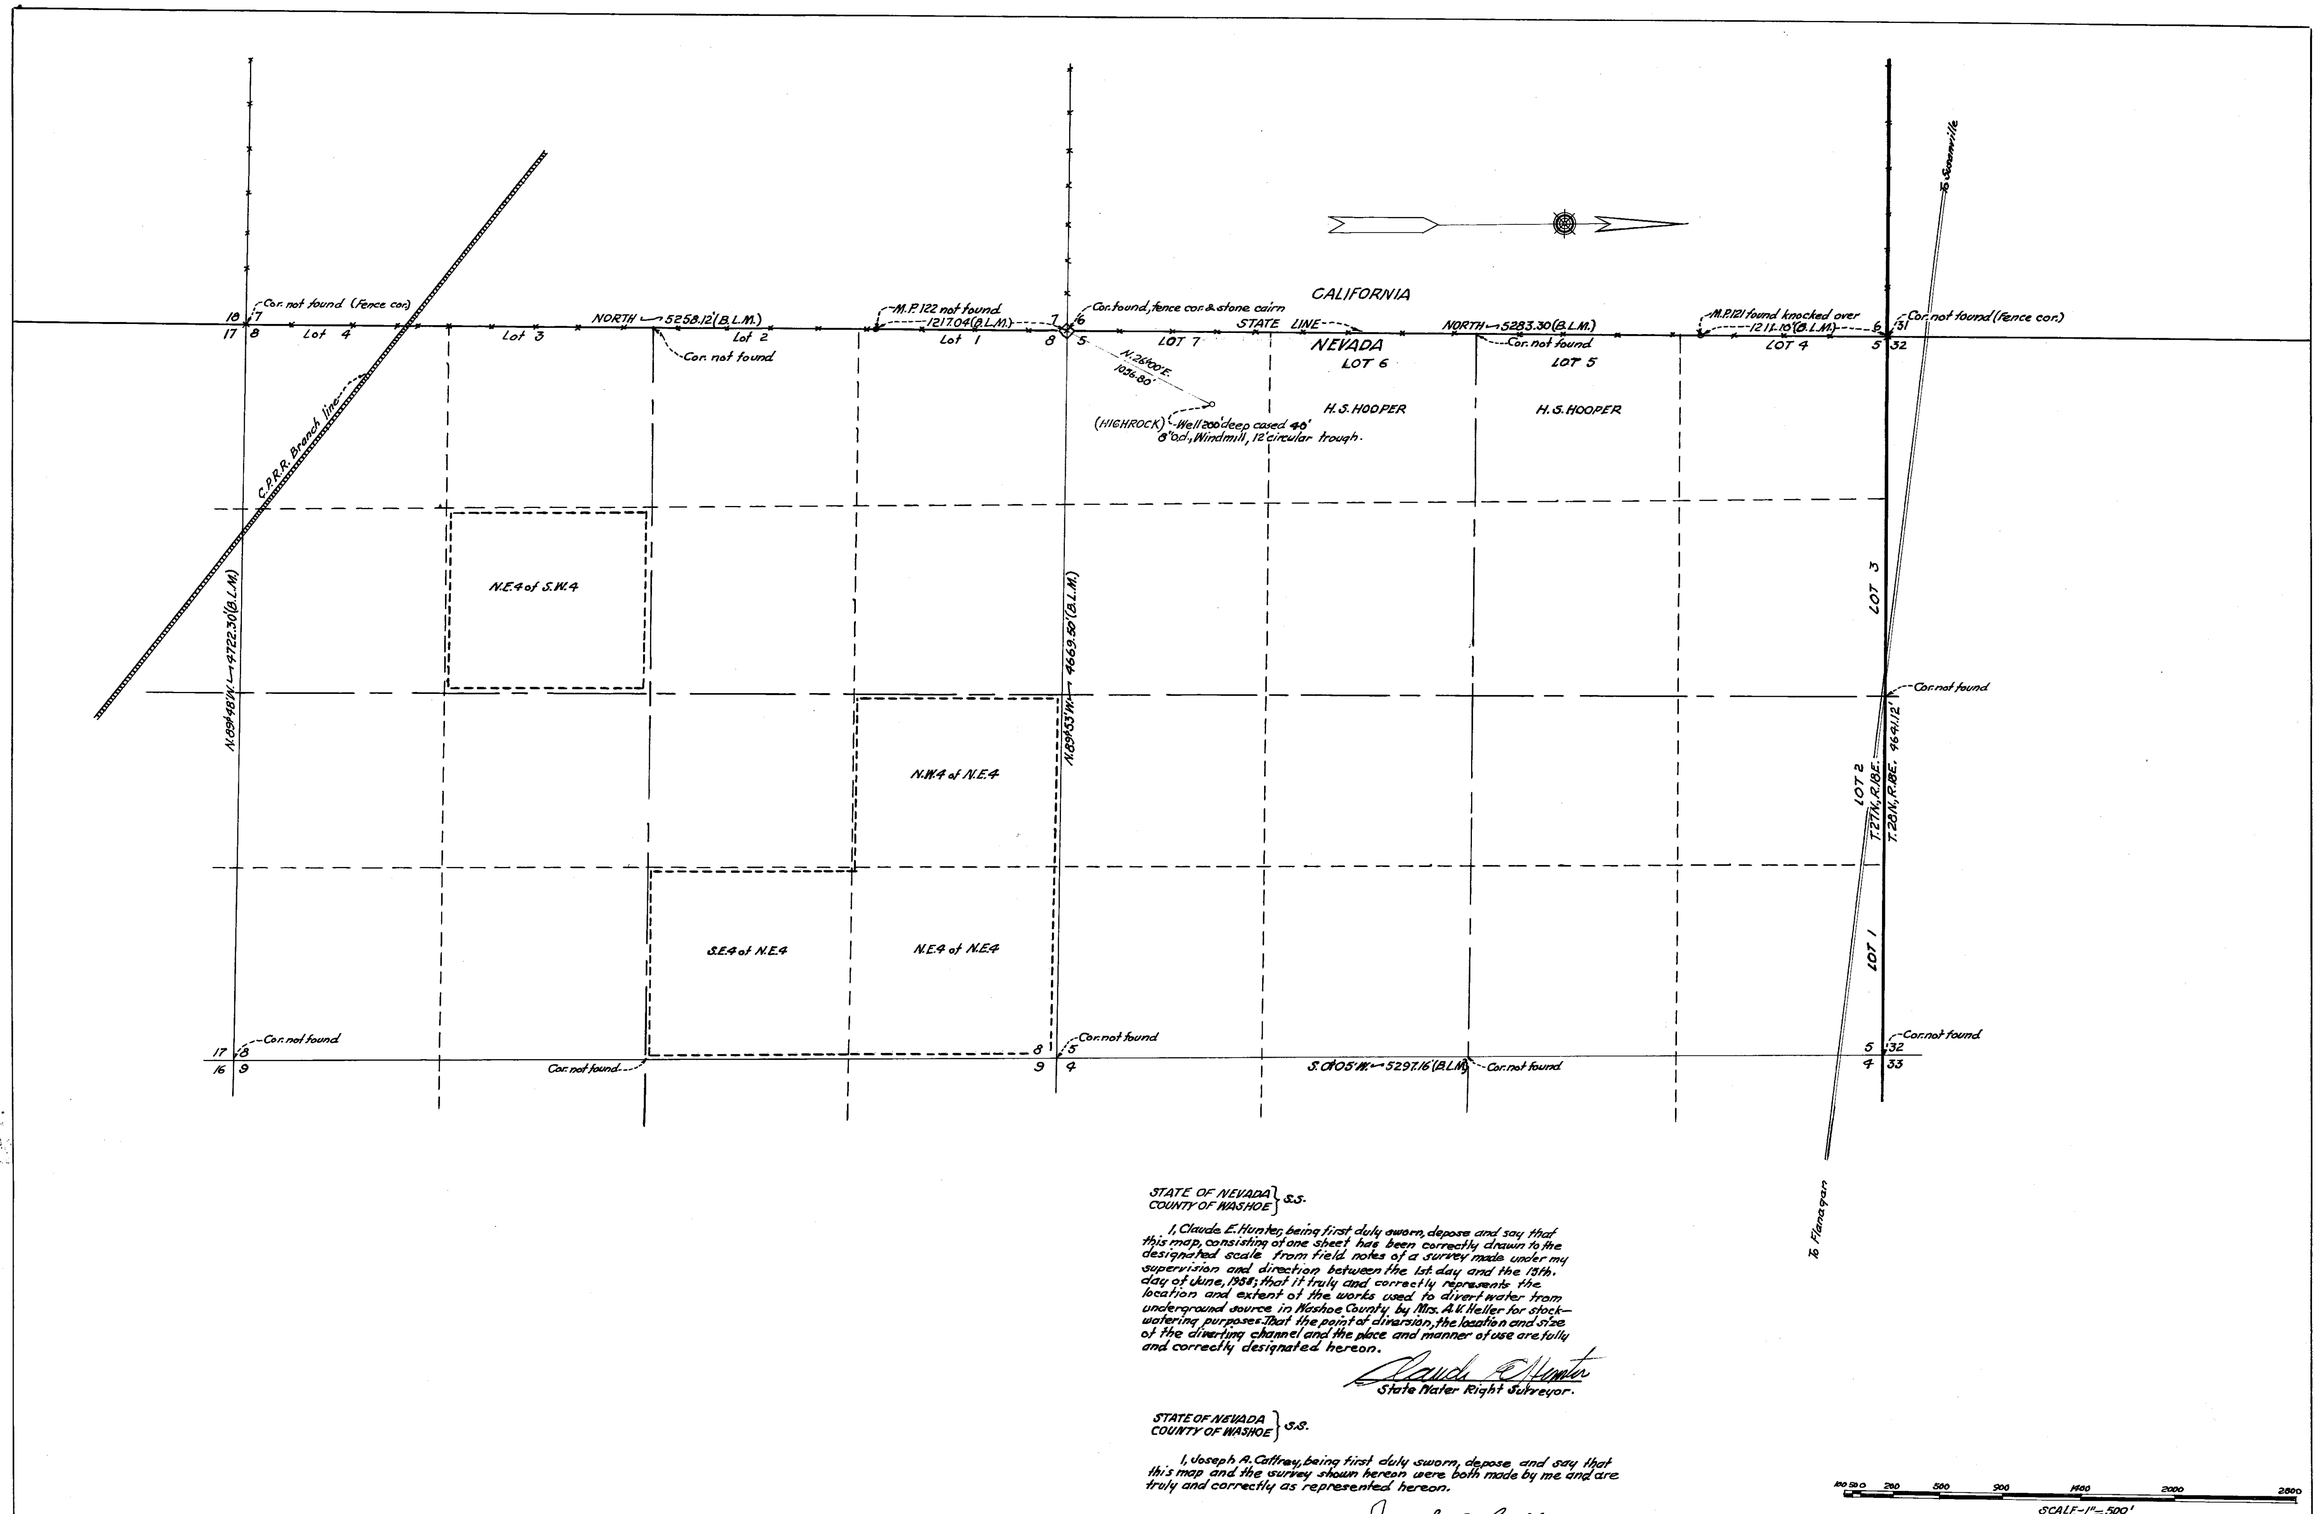

STATE OF NEVADA } S.S.
COUNTY OF WASHOE }

I, Claude E. Hunter, being first duly sworn, depose and say that this map, consisting of one sheet has been correctly drawn to the designated scale from field notes of a survey made under my supervision and direction between the 1st day and the 15th day of June, 1958; that it truly and correctly represents the location and extent of the works used to divert water from underground source in Washoe County by Mrs. A.V. Heller for stock-watering purposes. That the point of diversion, the location and size of the diverting channel and the place and manner of use are fully and correctly designated hereon.

Claude E. Hunter
State Water Right Surveyor.

STATE OF NEVADA } S.S.
COUNTY OF WASHOE }

I, Joseph A. Caffrey, being first duly sworn, depose and say that this map and the survey shown hereon were both made by me and are truly and correctly as represented hereon.

Joseph A. Caffrey.

Subscribed and sworn to before me this 27th day of Aug., 1958.

Martha M. Merlo
Notary Public in and for Washoe County, Nevada.

100 50 0 200 500 900 1400 2000 2800
SCALE-1" = 500'
Basis of bearings Mag., Var. 18°30'; thence deflection angles.
B.L.M. = U.S. Bureau of Land Managment.

MAP
TO ACCOMPANY APPLICATION TO APPROPRIATE WATER FOR STOCKWATERING PURPOSES FROM UNDERGROUND SOURCES BY MRS. A.V. HELLER, FLANAGAN, NEV. IN SECTION 5, T. 27 N., R. 18 E., M.D.B. & M.

CERTIFICATE No. 5260 ISSUED Dec. 15, 1961

FILED
Sept. 3, 1958
STATE ENGINEER'S OFFICE

78969 17601