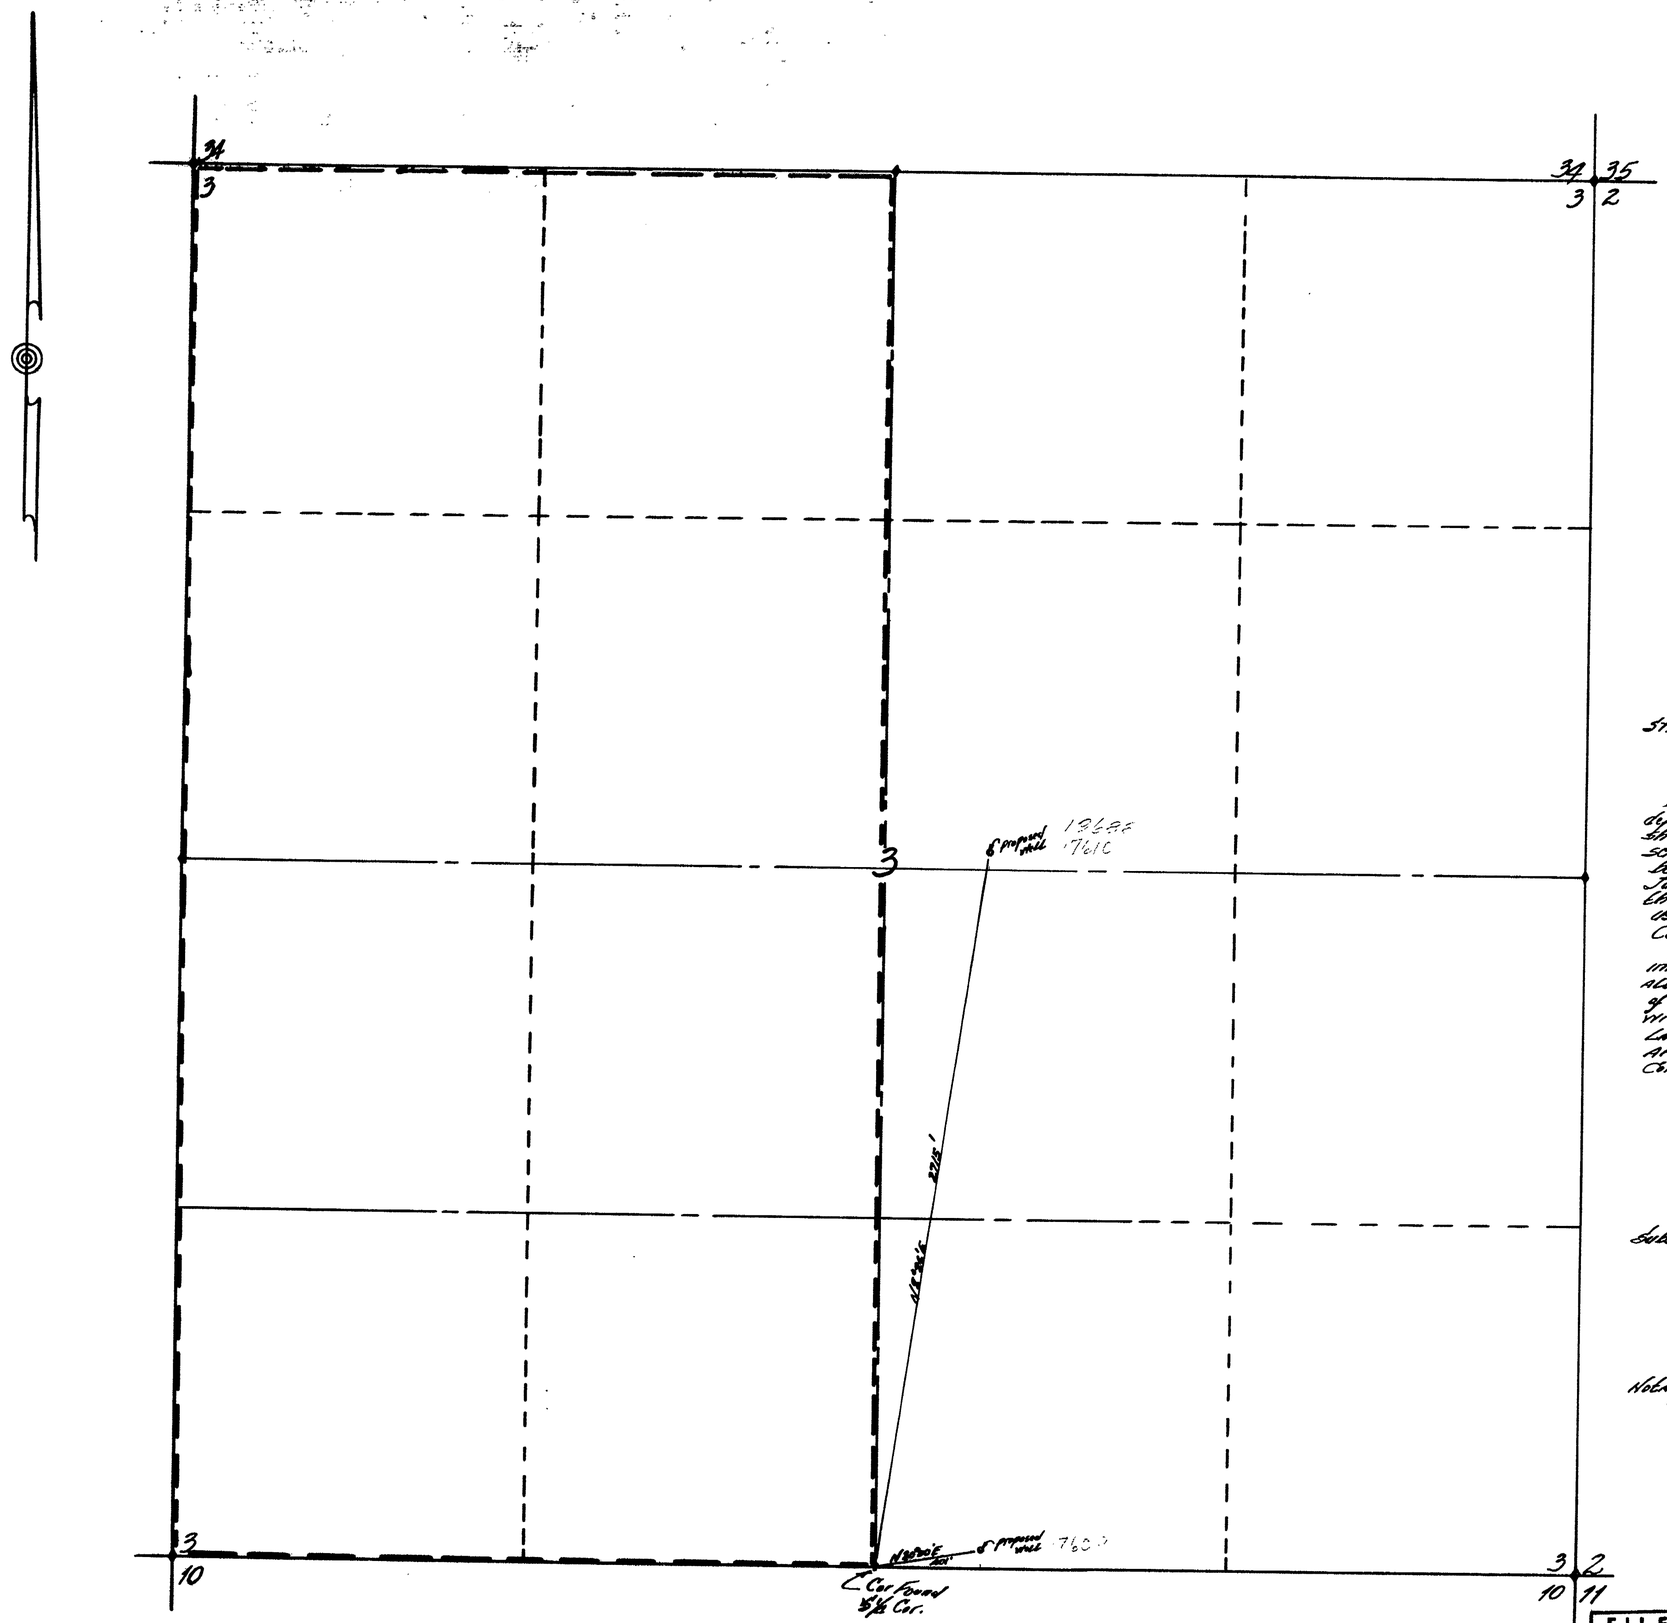

T 44 N, R 37 E, M.D.B.+M.

STATE OF NEVADA
COUNTY OF HUMBOLDT } S. S.

I, Richard M. Black, being first duly sworn, depose and say that this map, consisting of one sheet has been correctly drawn to the designated scale from field notes of a survey made by me between the 15th day of June, and the 20th day of June of 1958; that it truly and correctly represents the proposed location and extent of the works used to divert water from underground, in Humboldt County, by ALICE F. HARMAN, for irrigation purposes.

That the proposed point of diversion, the approximate location and size of the diverting channel, all reservoirs or basins the location and names of all other works which will cross or connect with the proposed works and the boundary of all lands, showing by 40-acre sub-divisions the areas proposed to be irrigated, are fully and correctly designated thereon.

Richard M. Black
STATE WATER RIGHT SURVEYOR

Subscribed and sworn to before me this 11th day of July, 1958

Notary public in and for Humboldt County, Nevada
My Comm Exp: 9/19/61

SCALE 1-INCH = 300 feet

FILED
7-15-58
STATE ENGINEER'S OFFICE

MAP

TO ACCOMPANY APPLICATION TO APPROPRIATE WATER FOR IRRIGATION & Domestic BY ~ ALICE F. HARMAN; HUGO C FROM UNDERGROUND.

1958 JUL 14 AM 9 20

19688 17609-17610