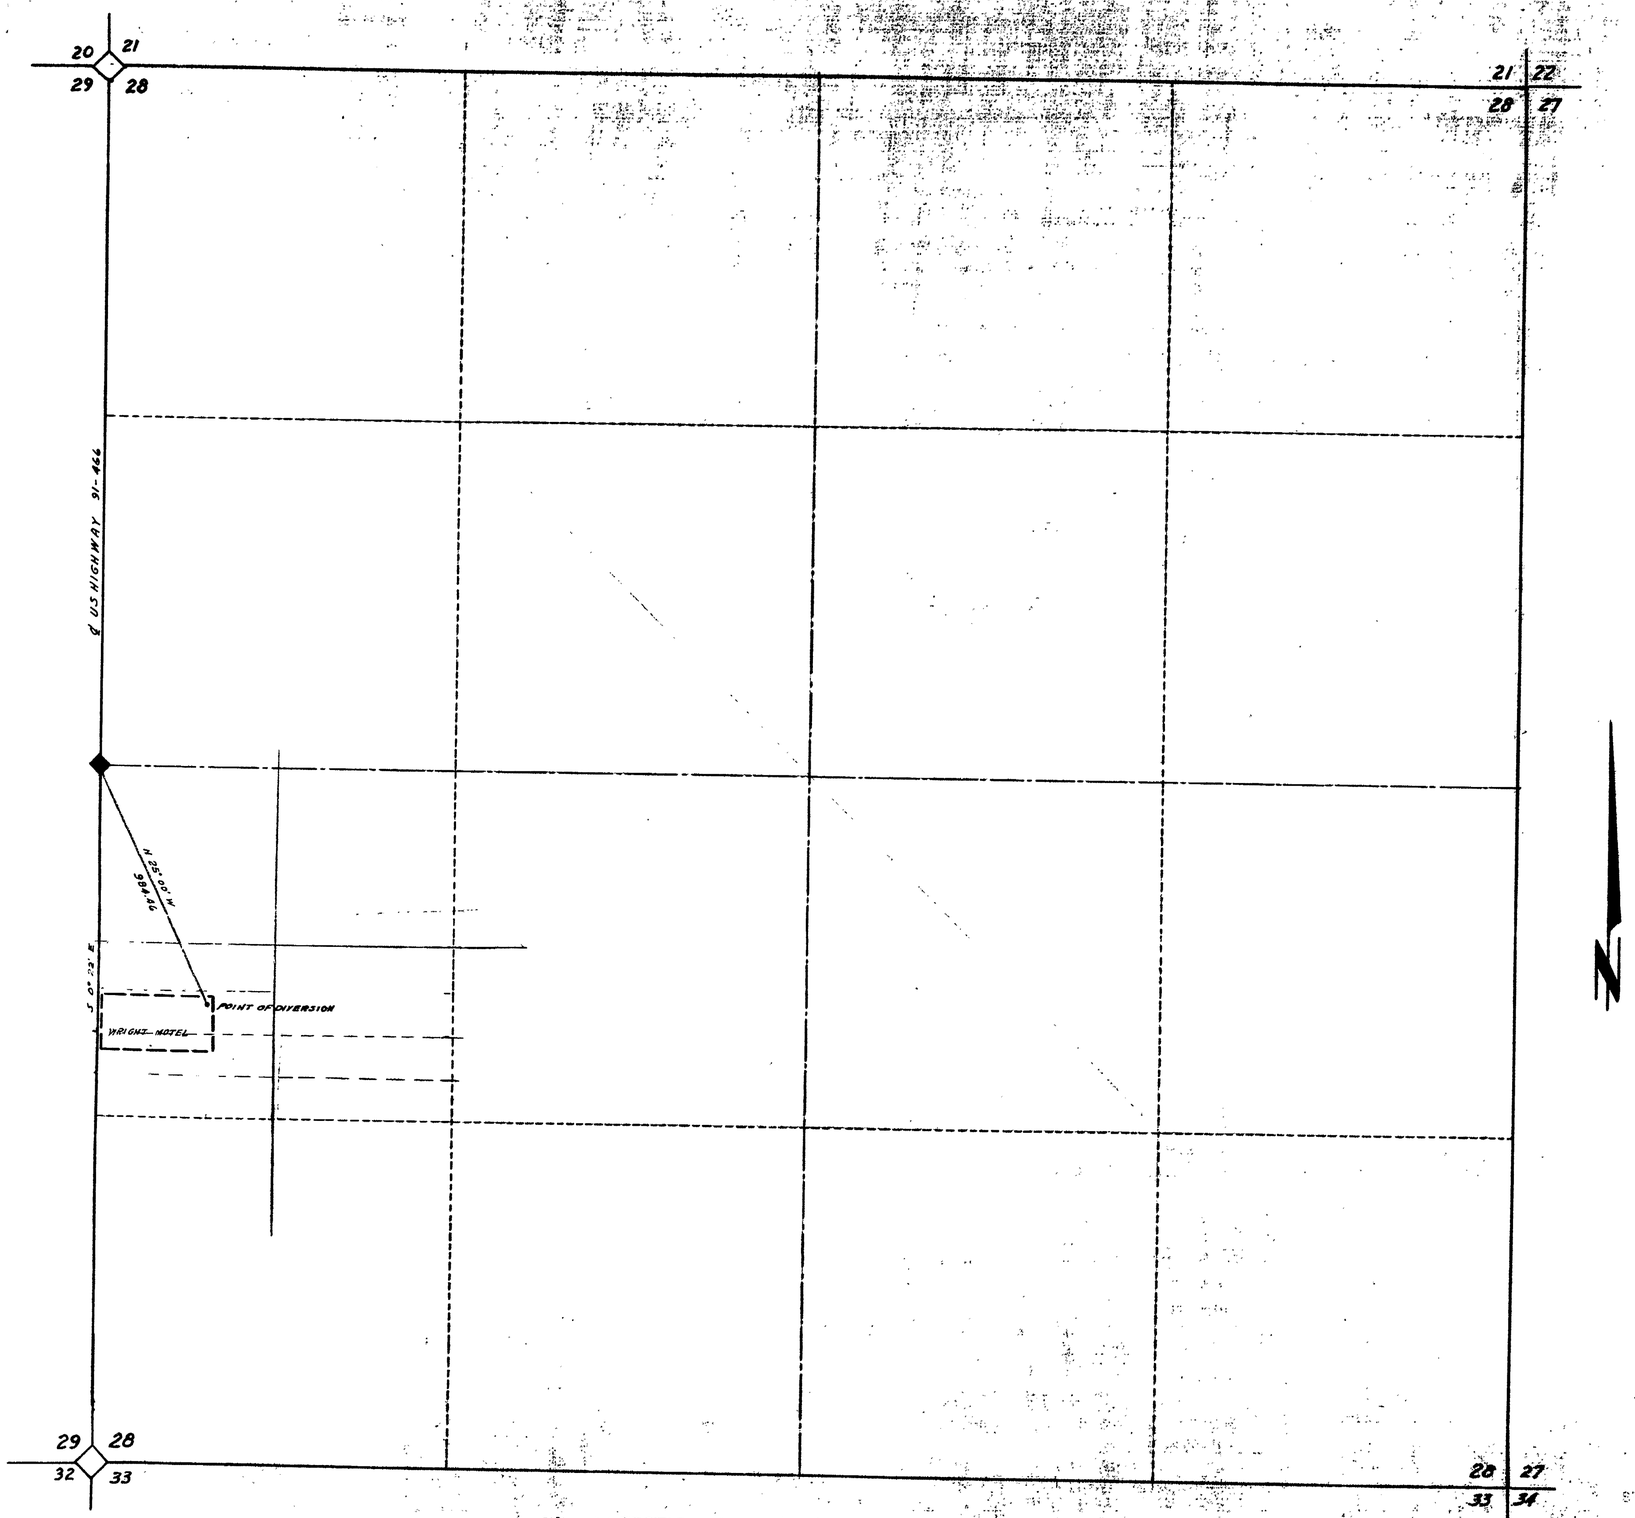

SECTION 28, T 21 S, R 61 E, MDB & M

State of Nevada }
County of Clark } SS:

I, F.M. Eaton, being first duly sworn, depose and say that this map, consisting of one sheet, has been correctly drawn from field notes of a survey made by me on the 31st day of October, 1954; that it truly and correctly represents the location and extent of the proposed works used to divert water from an underground source in Clark County, by G.L. Wright for Quasi-Municipal Purposes - motel supply. That the proposed point of diversion, the approximate location and size of the diverting channel, all reservoirs or basins, the location and names of all other works which will cross or connect with the proposed works, and the boundary of all lands, showing by 40-acre subdivisions the area proposed to be served, are fully and correctly designated thereon.

F.M. Eaton
STATE WATER RIGHT SURVEYOR

Subscribed and sworn to before me this 8TH day of July 1958.

William W. Francis
NOTARY PUBLIC IN AND FOR CLARK COUNTY, NEVADA

N

0 50 100 200 400 800 1200 1600
SCALE IN FEET

OFFICE
STATE ENGINEER
1958 JUL 16 AM 11 25

FILED
July 16, 1958
STATE ENGINEER'S OFFICE

CERTIFICATE No. 5124 ISSUED May 29, 1961

MAP TO ACCOMPANY
APPLICATION TO APPROPRIATE WATER
FOR
QUASI-MUNICIPAL PURPOSES
-MOTEL-
FROM
AN UNDERGROUND SOURCE
G.L. WRIGHT - LAS VEGAS, NEVADA

17618