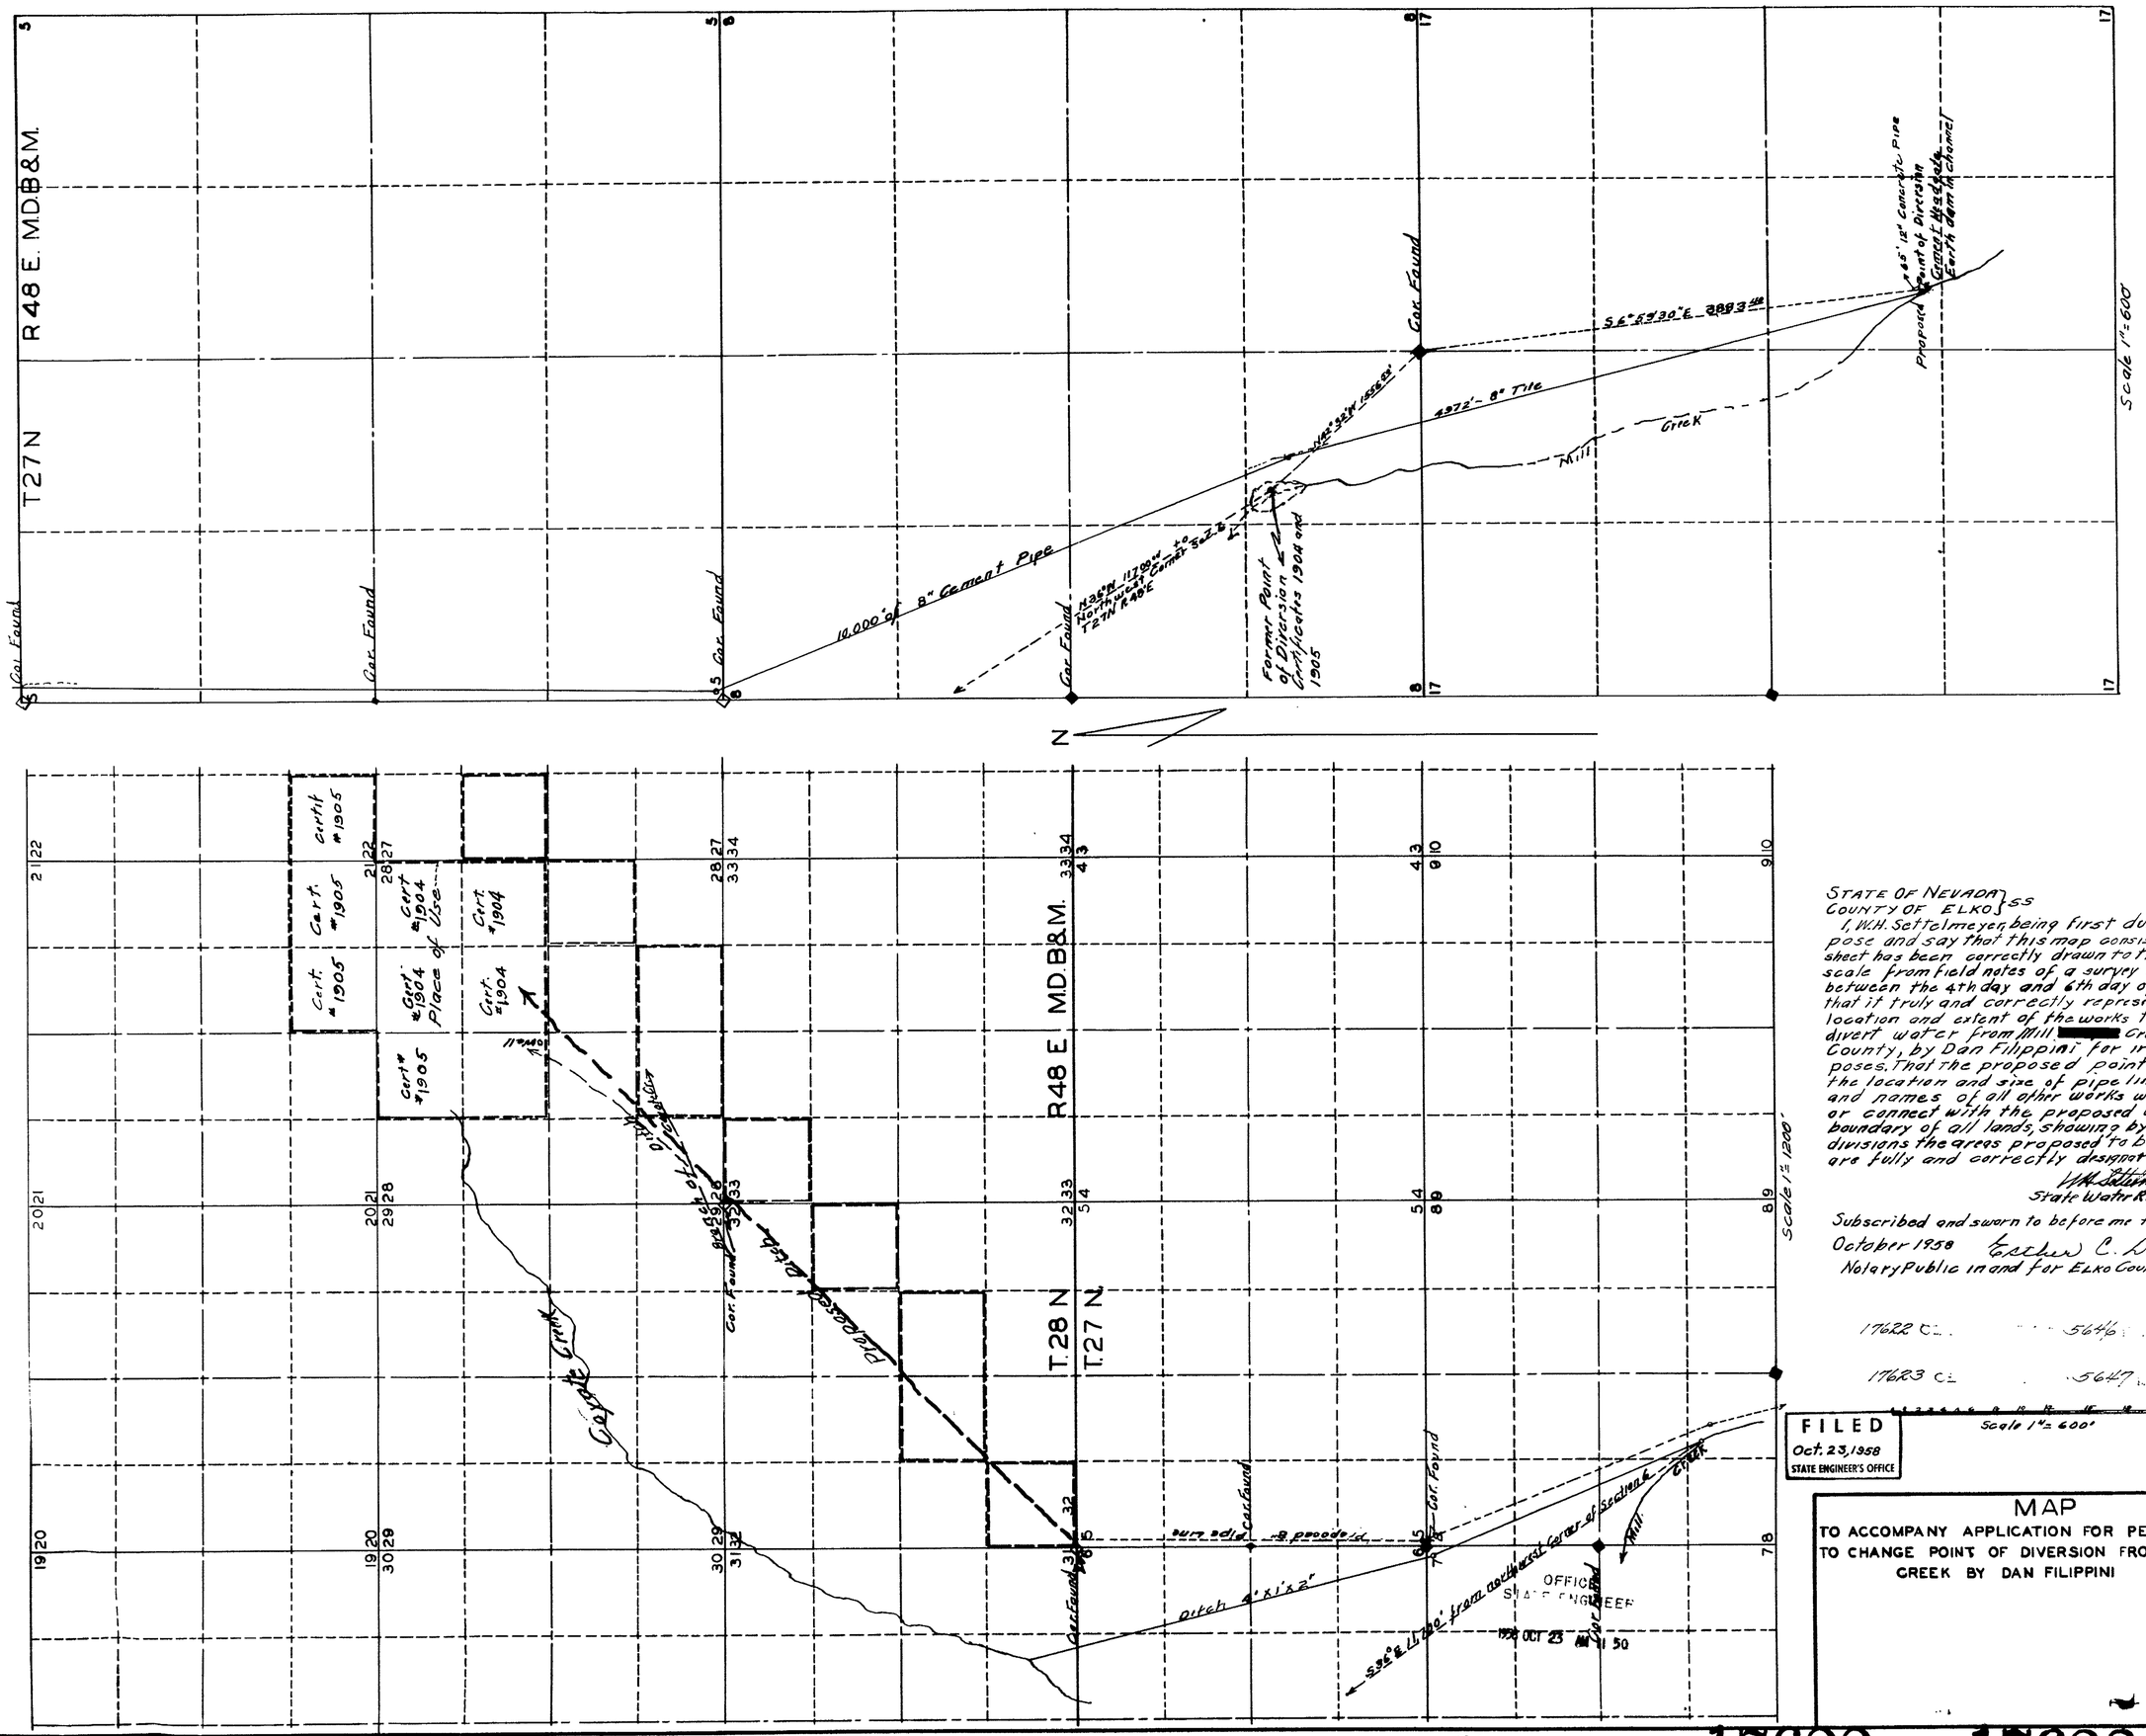

STATE OF NEVADA }
COUNTY OF ELKO } SS

I, W.H. Settelmeyer, being first duly sworn, depose and say that this map consisting of one sheet has been correctly drawn to the designated scale from field notes of a survey made by me between the 4th day and 6th day of August, 1958; that it truly and correctly represents the proposed location and extent of the works to be used to divert water from Mill [redacted] Creek, in Lander County, by Dan Filippini for irrigation purposes. That the proposed point of diversion, the location and size of pipe line, the location and names of all other works which will cross or connect with the proposed works and the boundary of all lands, showing by 40-acre subdivisions the areas proposed to be irrigated, are fully and correctly designated thereon.

W.H. Settelmeyer
State Water Right Surveyor

Subscribed and sworn to before me this 18th day of October 1958 Esther C. Dixon
Notary Public in and for Elko County, Nevada

17622 C.L. 5646 Oct. 24, 1963

17623 C.L. 5647 Oct. 24, 1963

FILED
Oct. 23, 1958
STATE ENGINEER'S OFFICE

MAP

TO ACCOMPANY APPLICATION FOR PERMISSION TO CHANGE POINT OF DIVERSION FROM MILL CREEK BY DAN FILIPPINI

File Under → 17622 17623