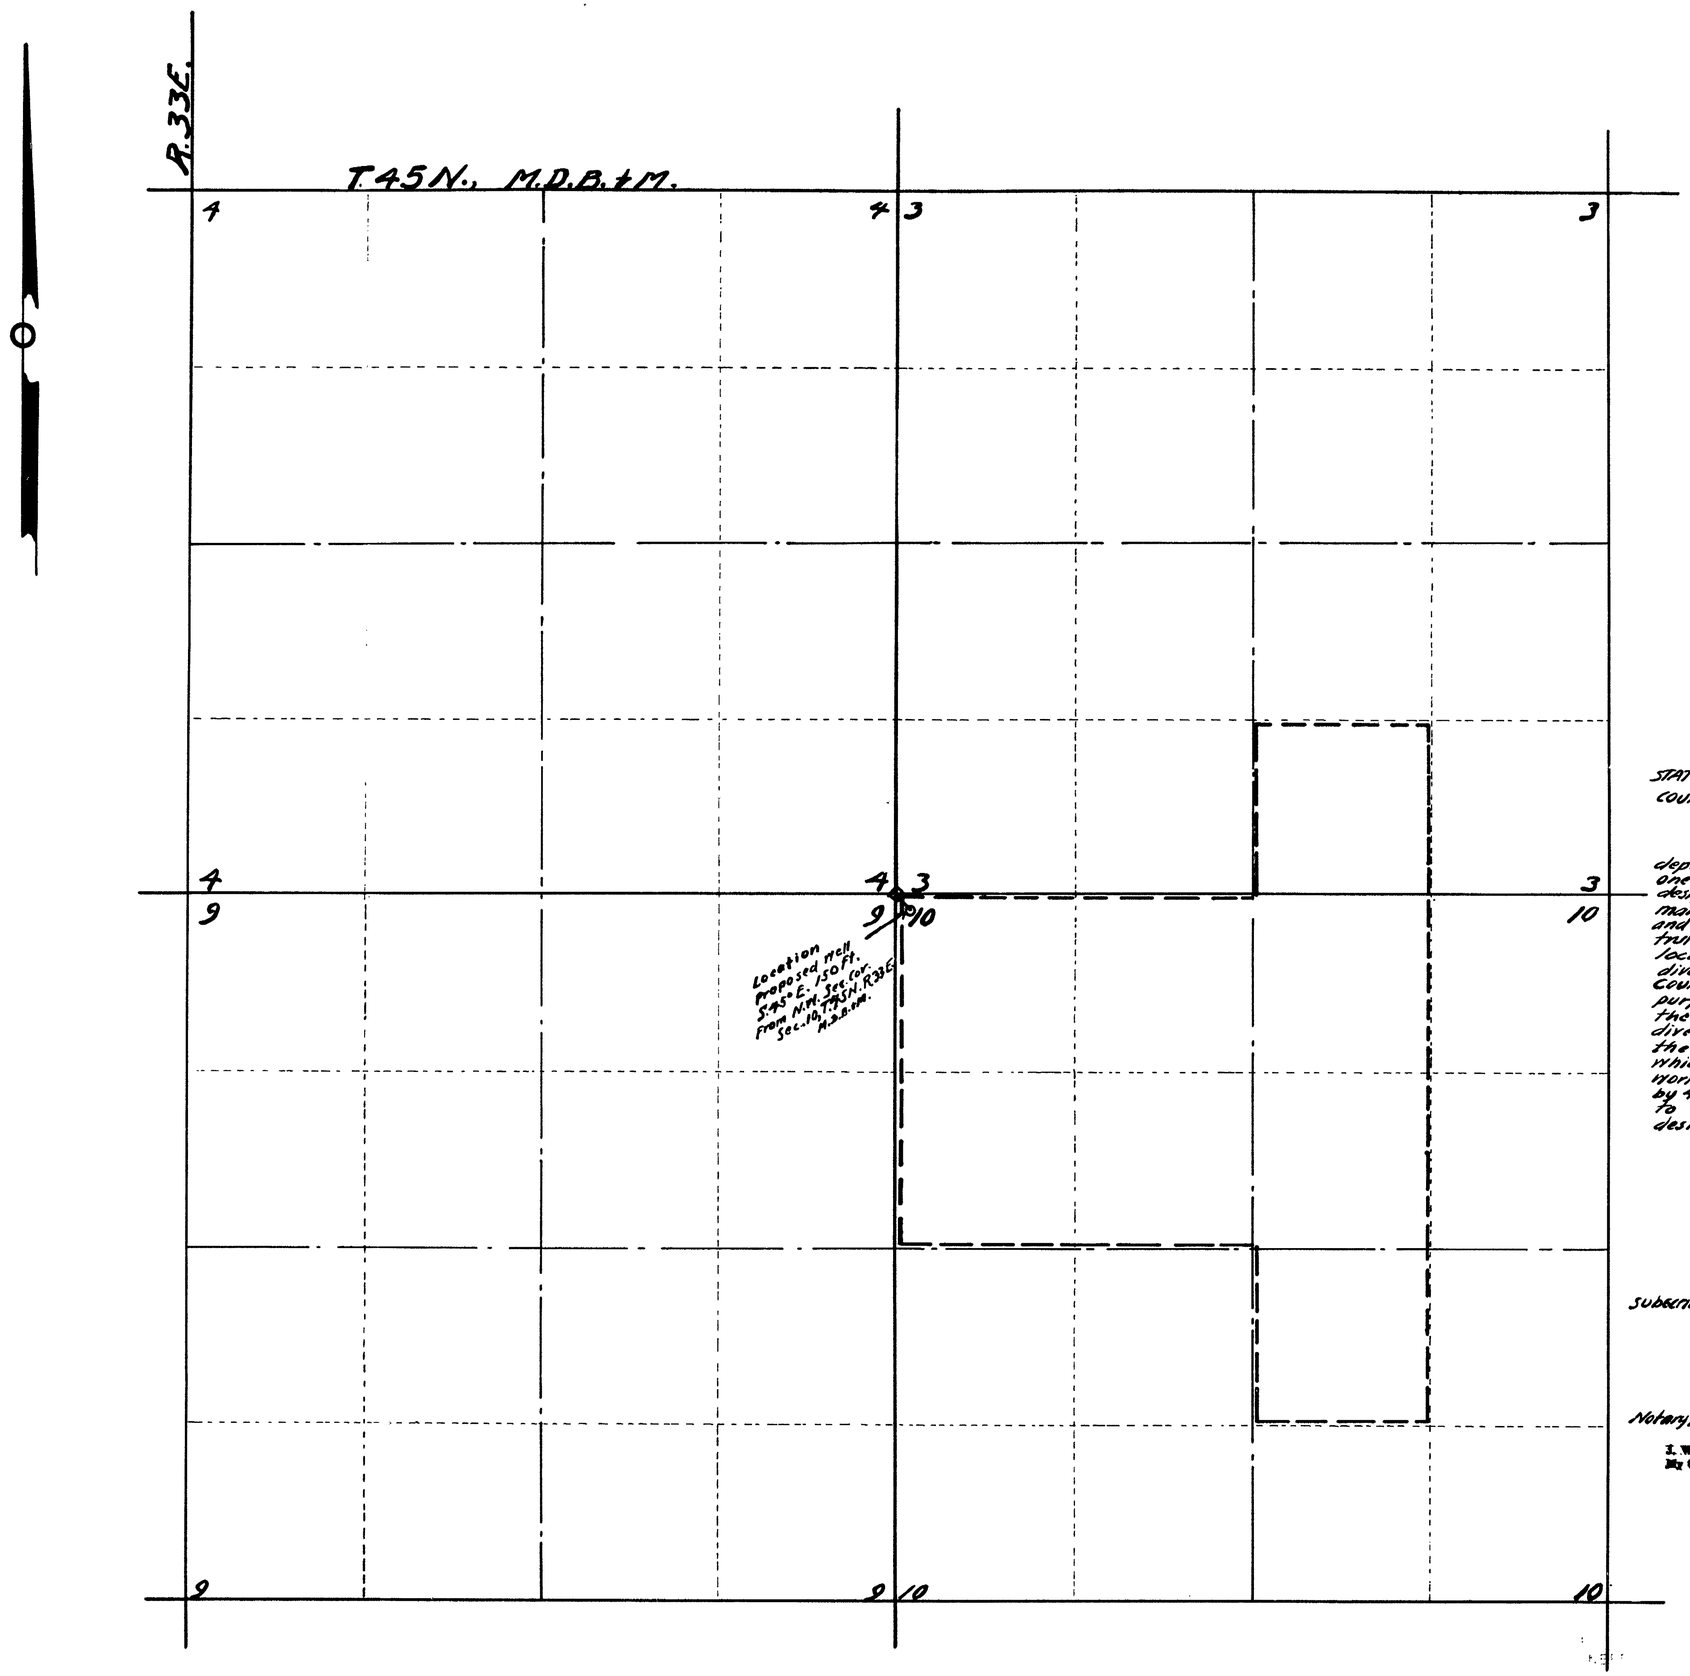

STATE OF NEVADA
COUNTY OF HUMBOLDT } S.S.

I, A.V. Tallman, being first duly sworn, depose and say that this map, consisting of one sheet, has been correctly drawn to the designated scale from field notes of a survey made by me between the 28th day of June and the 29th day of June, 1958. That it truly and correctly represents the proposed location and extent of the works used to divert water from underground in Humboldt County, by Edward R. Lewis, for irrigation purposes. That the proposed point of diversion, the approximate location and size of the diverting channel, all reservoirs or basins, the location and names of all other works which will cross or connect with the proposed works, and the boundary of all lands, showing by 40-acre subdivisions the areas proposed to be irrigated, are fully and correctly designated thereon.

A.V. Tallman
STATE WATER RIGHT SURVEYOR.

Subscribed and sworn to before me this [illegible] day of July, 1958.

[illegible]
Notary Public in and for Humboldt County, Nevada.

J. W. Schaefer, Notary Public
My Commission Expires May 24, 1959

J. W. Schaefer, Notary Public
My Commission Expires May 24, 1959

SCALE 1" = 600'

MAP

TO ACCOMPANY APPLICATION TO APPROPRIATE WATER FROM UNDERGROUND FOR IRRIGATION BY EDWARD R. LEWIS.

1958 JUL 30 AM 11 37

FILED
July 30, 1958
STATE ENGINEER, CARSON CITY

17630