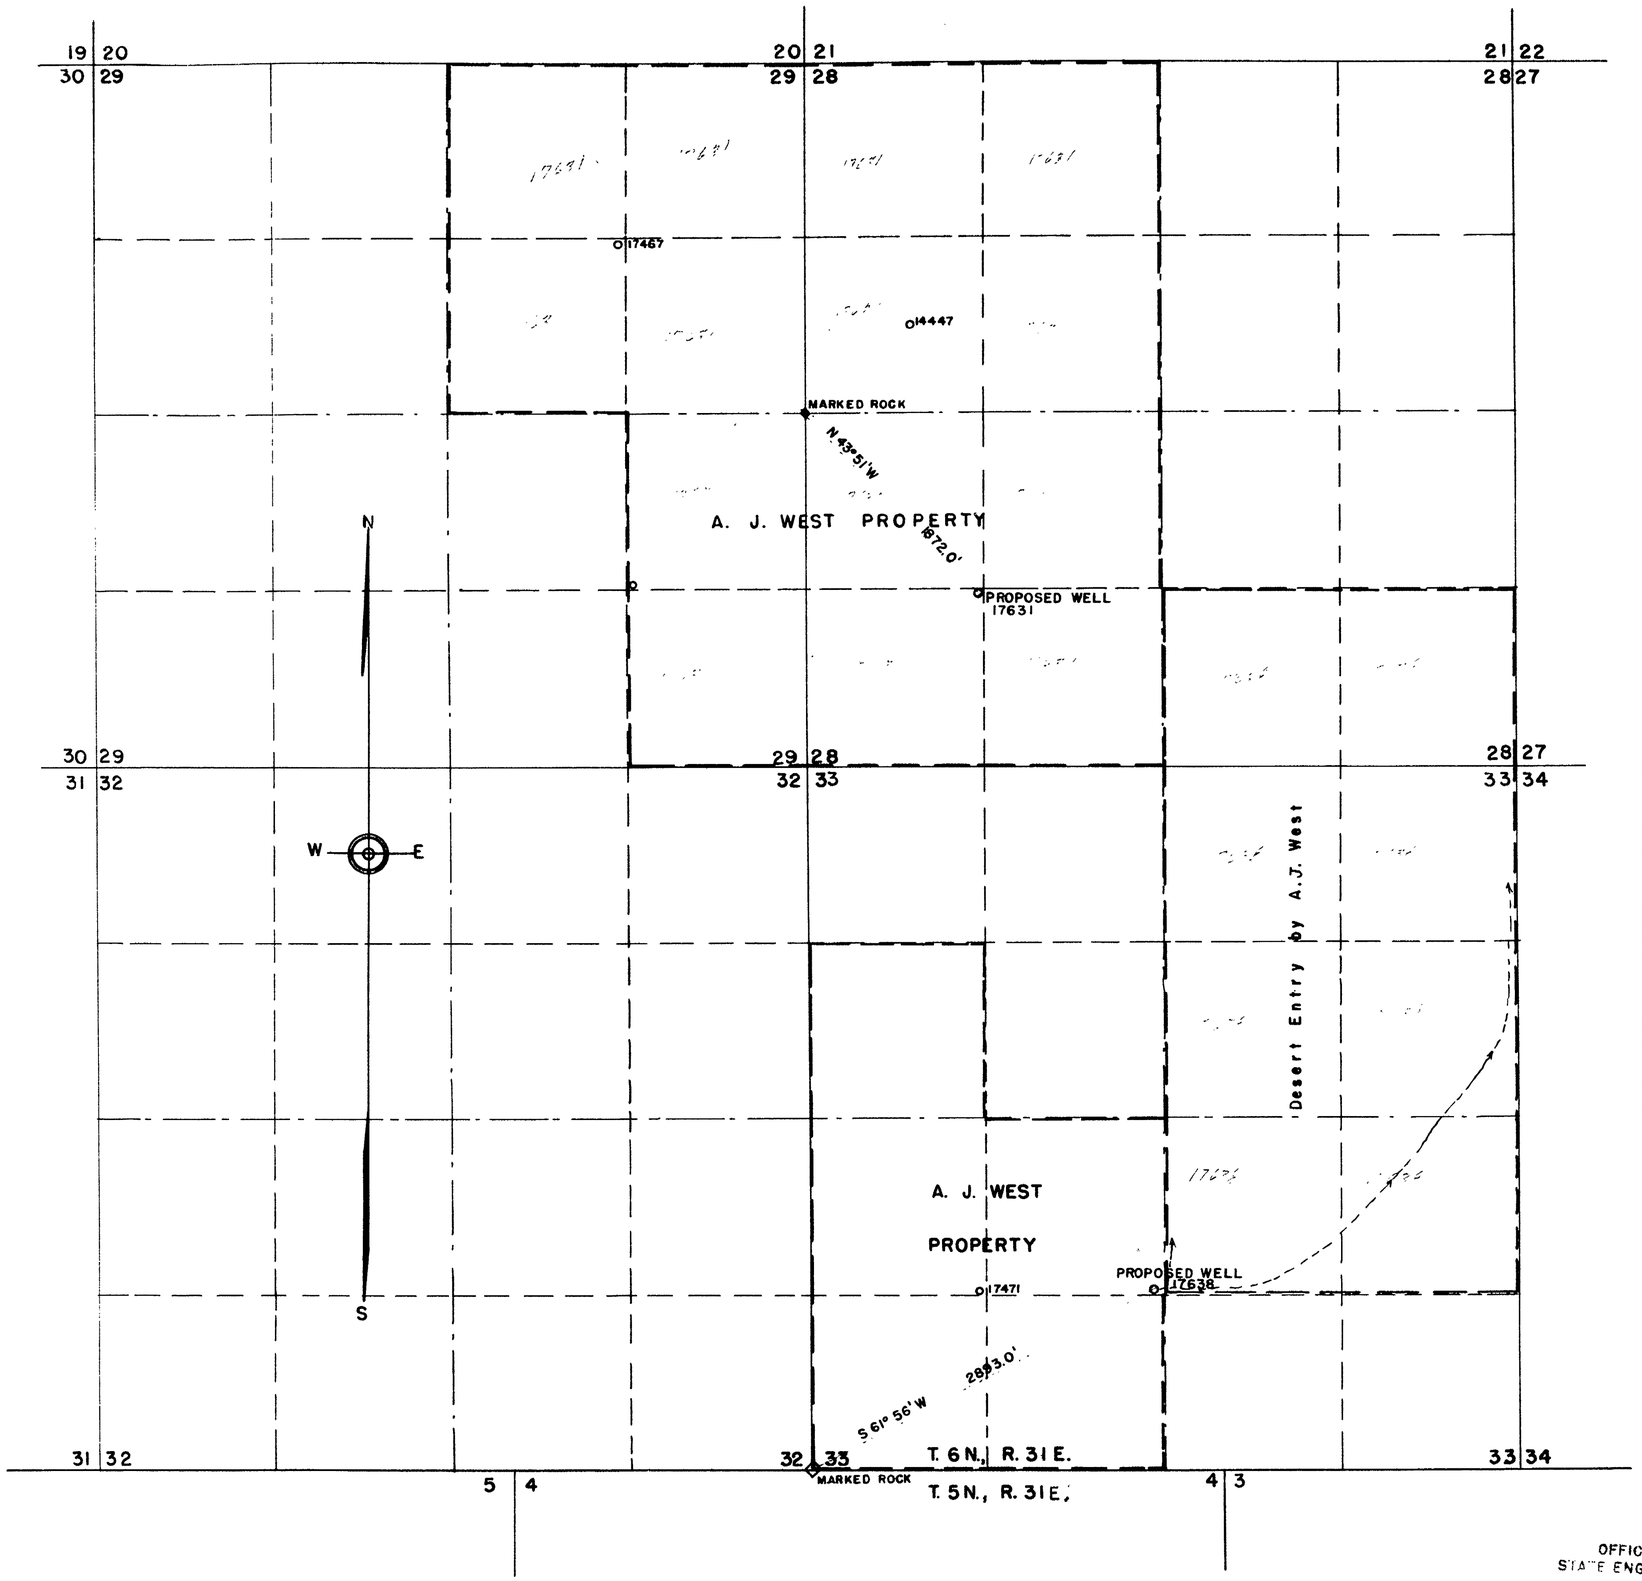

STATE of NEVADA }
County of ORMSBY } ss

I, Walter G. Reid, being first duly sworn, depose and say that this map, consisting of one sheet, has been correctly drawn to the designated scale, from field notes of a survey made by me on October 3rd, 1958, that it truly and correctly represents the proposed location and extent of the works used to divert water from an underground source, in Mineral County, by A. J. West for irrigation purposes. That the proposed point of diversion, the approximate location of the diverting channels, all reservoirs or basins, the location and names of all other works which will cross or connect with the proposed works, and the boundary of all lands, showing by 40-acre subdivisions the area proposed to be irrigated are fully and correctly designated thereon.

Walter G. Reid
State Water Right Surveyor

Subscribed and sworn to before me this 10th day of November 1958

Mrs. Viola Sherwood
Notary Public in and for Ormsby County, Nevada.

My Commission Expires July 1, 1961

SCALE— 1" = 600'

0 600 1200 1800 2400 3000

FILED
Nov 10, 1958
STATE ENGINEER'S OFFICE

OFFICE
STATE ENGINEER

1958 NOV 10 AM 10 50

MAP
TO ACCOMPANY APPLICATION
TO APPROPRIATE WATER FOR
IRRIGATION
BY A. J. WEST FROM
UNDERGROUND SOURCES

File Under → 17631 17638