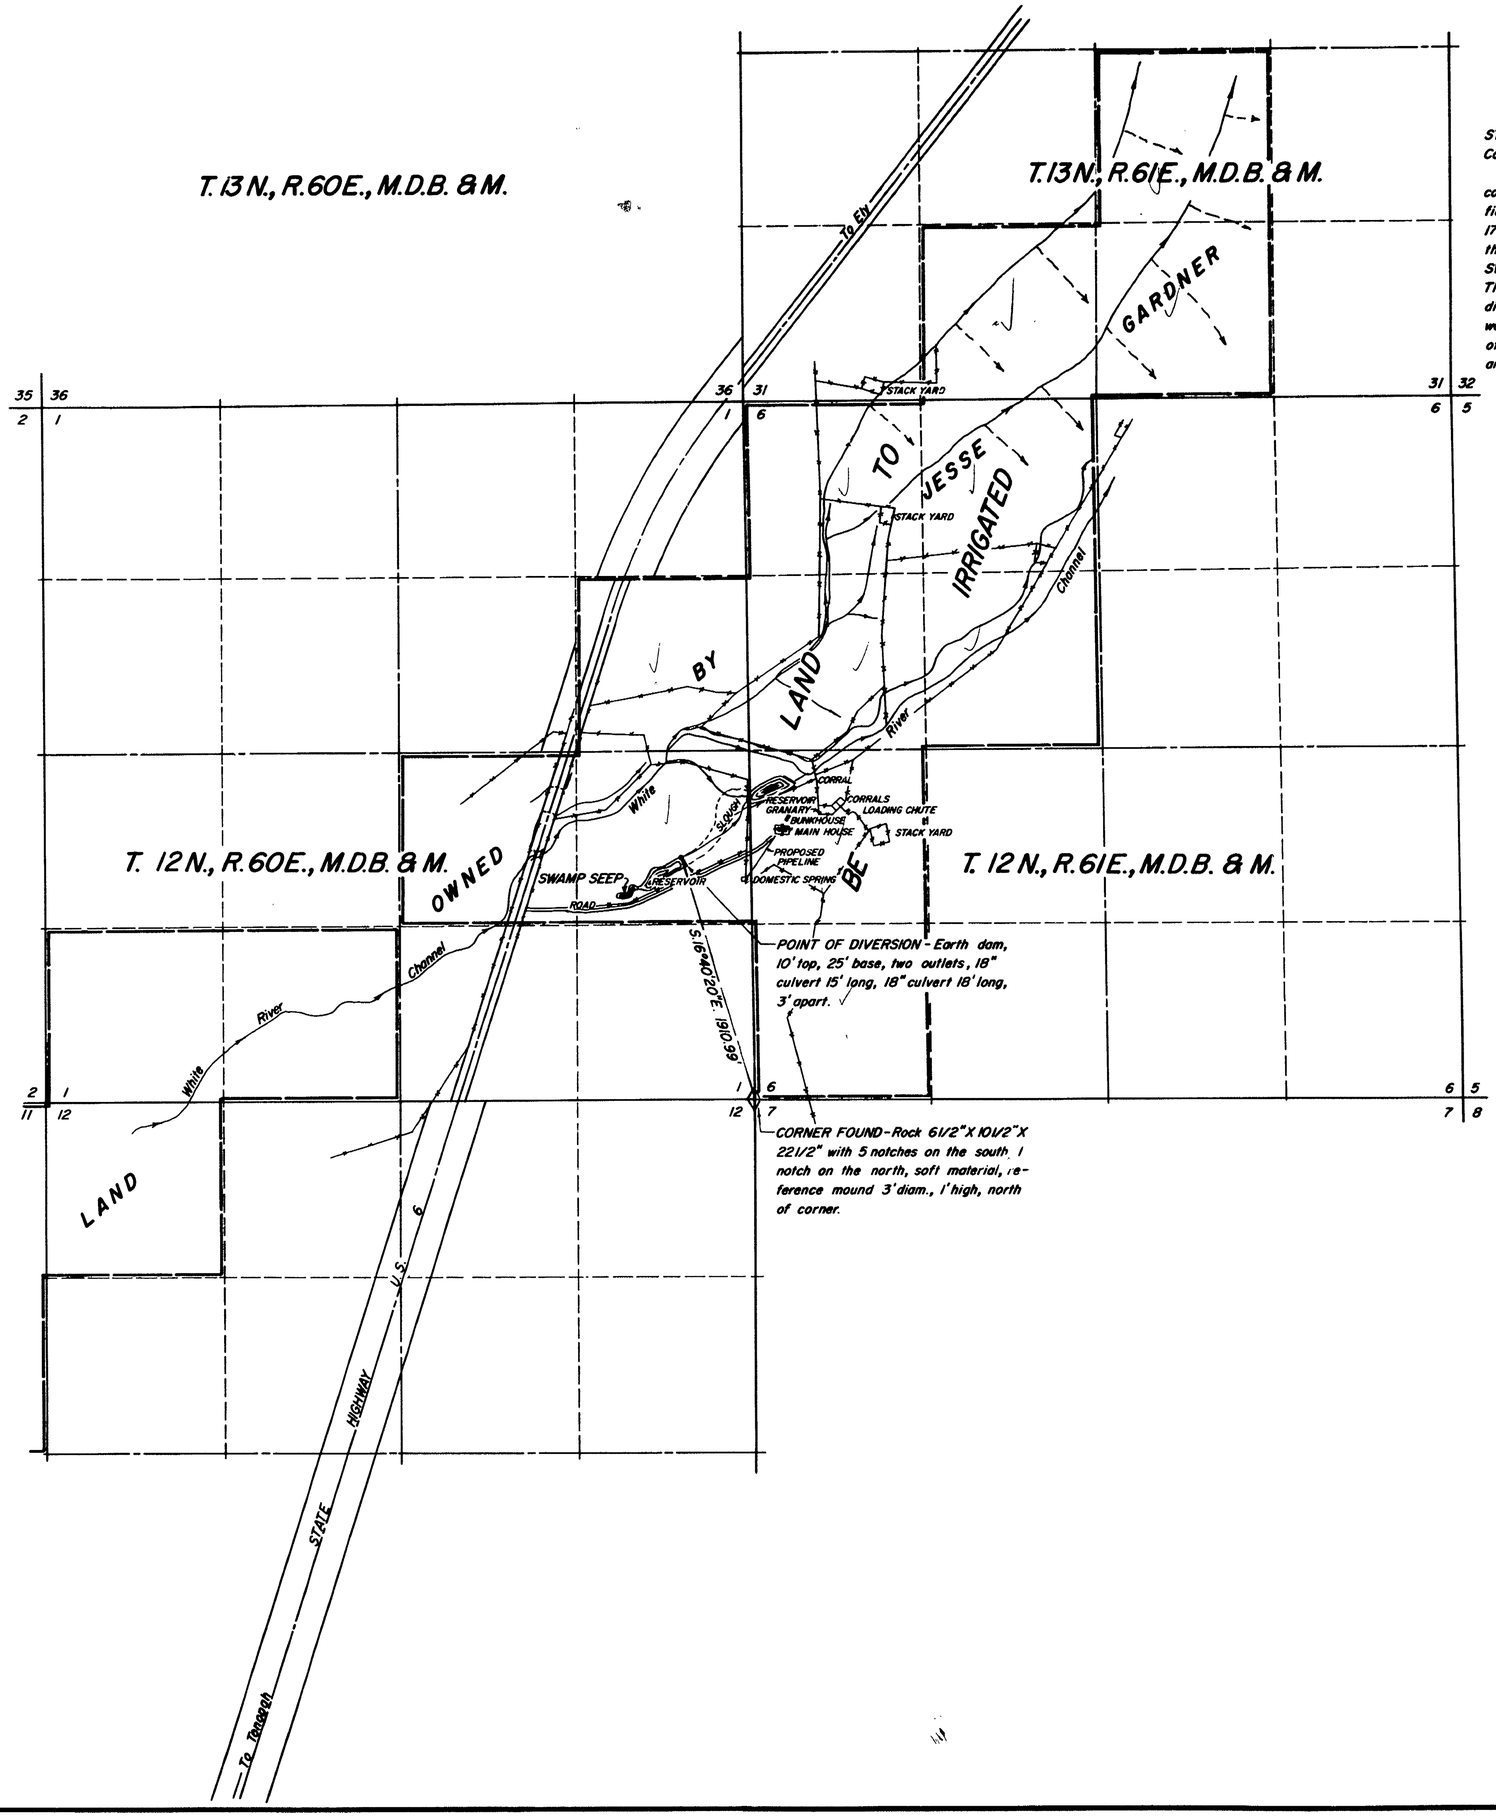

STATE OF NEVADA
County of White Pine S.S.

I, Robert W. Millard, being first duly sworn, depose and say that this map, consisting of one sheet, has been correctly drawn to the designated scale from field notes of a survey made under my supervision and direction between the 17th and 19th days of November, 1958; that it truly and correctly represents the proposed location and extent of the works used to divert water from SWAMP SEEP, in White Pine County, by JESSE GARDNER, for irrigation purposes. That the proposed point of diversion, the approximate location and size of the diverting channel, all reservoirs or basins, the location and names of all other works which will cross or connect with the proposed works, and the boundary of all lands, showing by 40-acre subdivisions the areas proposed to be irrigated, are fully and correctly designated thereon.

State Water Right Surveyor

Subscribed and sworn to before me this 3rd day of December, 1958.

Notary Public in and for White Pine County, Nevada.
My commission expires February, 25, 1961.

0 600 1200 1800 2400
SCALE - 1 IN. = 600 FT.

FILED
Dec. 5, 1958
STATE ENGINEER'S OFFICE

OFFICE
STATE ENGINEER

1958 DEC 5 AM 11 44

MAP TO ACCOMPANY APPLICATION TO APPROPRIATE WATER

FOR IRRIGATION

BY JESSE GARDNER

FROM SWAMP SEEP

SURVEYED BY F. W. MILLARD & SON, ELY, NEVADA
DECEMBER 3, 1958

17632