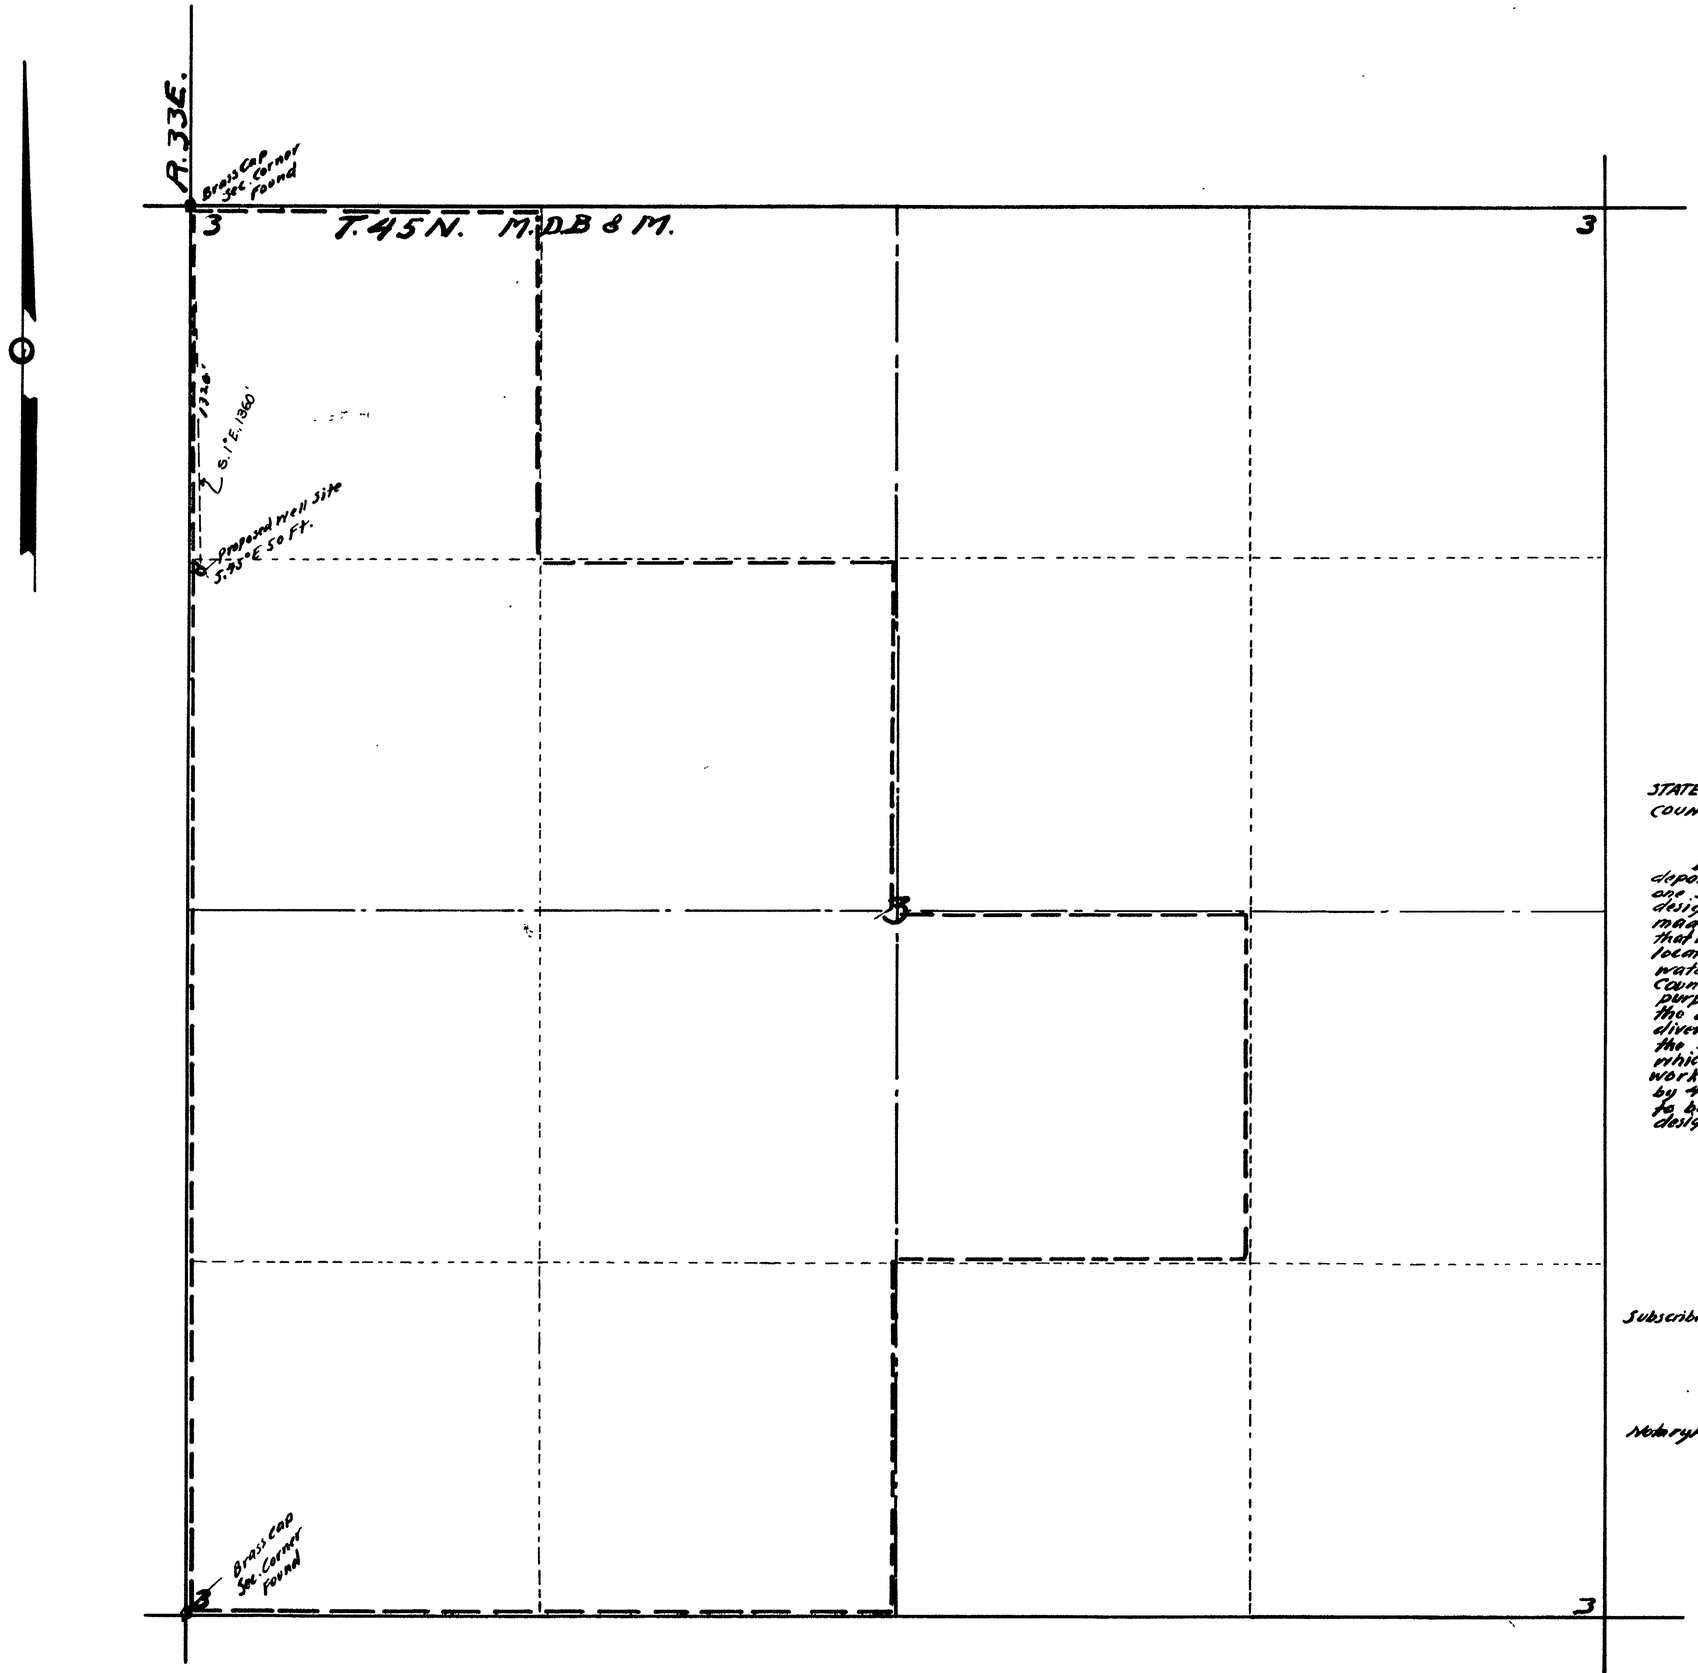

STATE OF NEVADA
COUNTY OF HUMBOLDT } S.S.

I, A.V. Tallman, being first duly sworn, depose and say that this map, consisting of one sheet, has been correctly drawn to the designated scale from field notes of a survey made by me on the 5th day of August, 1958, that it truly and correctly represents the proposed location and extent of the works used to divert water from underground in Humbold County by Lloyd D. Alcorn, for irrigation purposes. That the proposed point of diversion, the approximate location and size of the diverting channel, all reservoirs or basins the location and names of all other works which cross or connect with the proposed works, and the boundary of all lands, showing by 40 acre subdivisions the areas proposed to be irrigated, are fully and correctly designated thereon.

A.V. Tallman
STATE WATER RIGHT SURVEYOR.

Subscribed and sworn to before me this 6th day of August, 1958.

J W Schaefer
Notary Public, in and for Humbold County, Nevada.

J. W. Schaefer, Notary Public
My Commission Expires May 24, 1962

Scale 1" = 300'

MAP

TO ACCOMPANY APPLICATION TO APPROPRIATE WATER FROM UNDERGROUND FOR IRRIGATION BY LLOYD D. ALCORN.

FILED
AUG 7 1958
STATE ENGINEER'S OFFICE

58 AUG 7 AM 11 36

17635