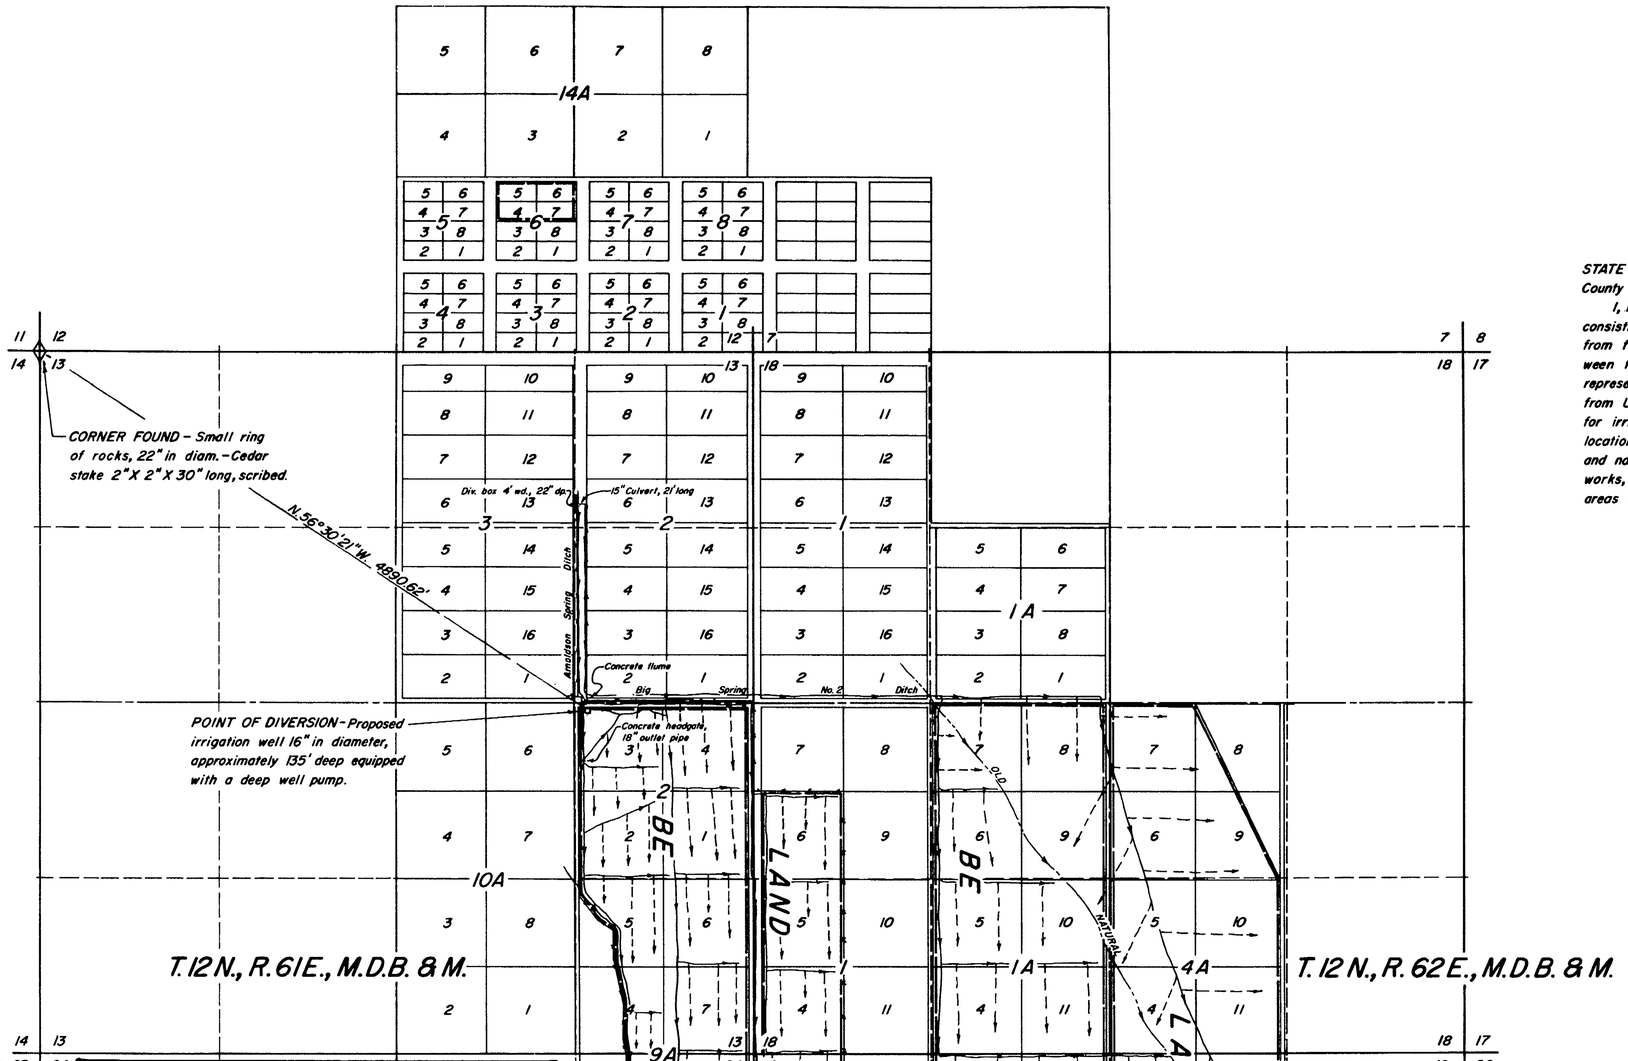

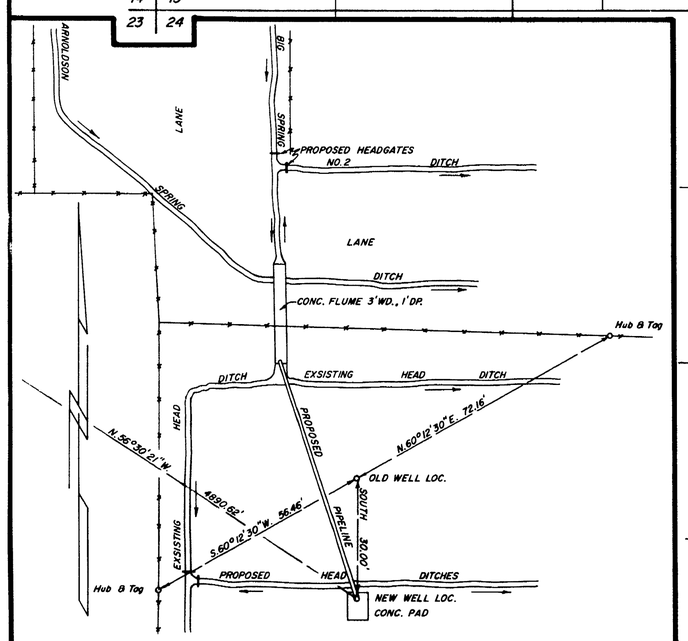

LARGE SCALE OF WELL LOCATION

M-123 Pages 70-75

STATE OF NEVADA
County of White Pine S.S.

I, Robert W. Millard, being first duly sworn, depose and say that this map, consisting of one sheet, has been correctly drawn to the designated scale from field notes of a survey made under my supervision and direction between the 20th and 22nd days of October, 1958; that it truly and correctly represents the proposed location and extent of the works used to divert water from UNDERGROUND SOURCES, in White Pine County, by MURRAY PETERSEN, for irrigation purposes. That the proposed point of diversion, the approximate location and size of the diverting channel, all reservoirs or basins, the location and names of all other works which will cross or connect with the proposed works, and the boundary of all lands, showing by 40-acre subdivisions the areas proposed to be irrigated, are fully and correctly designated hereon.

State Water Right Surveyor

Subscribed and sworn to before me this 17th day of November, 1958.

Notary Public in and for White Pine County, Nevada.

My commission expires February 25, 1961.

0 600 1200 1800 2400
SCALE - 1 IN. = 600 FT.

FILED
Nov. 21, 1958
STATE ENGINEER'S OFFICE

OFFICE
STATE ENGINEER
1958 NOV 21 AM 11 44

MAP TO ACCOMPANY APPLICATION TO APPROPRIATE WATER

FOR IRRIGATION

BY MURRAY PETERSEN

FROM UNDERGROUND SOURCES

SURVEYED BY F. W. MILLARD & SON, ELY, NEVADA
NOVEMBER 17, 1958

17644