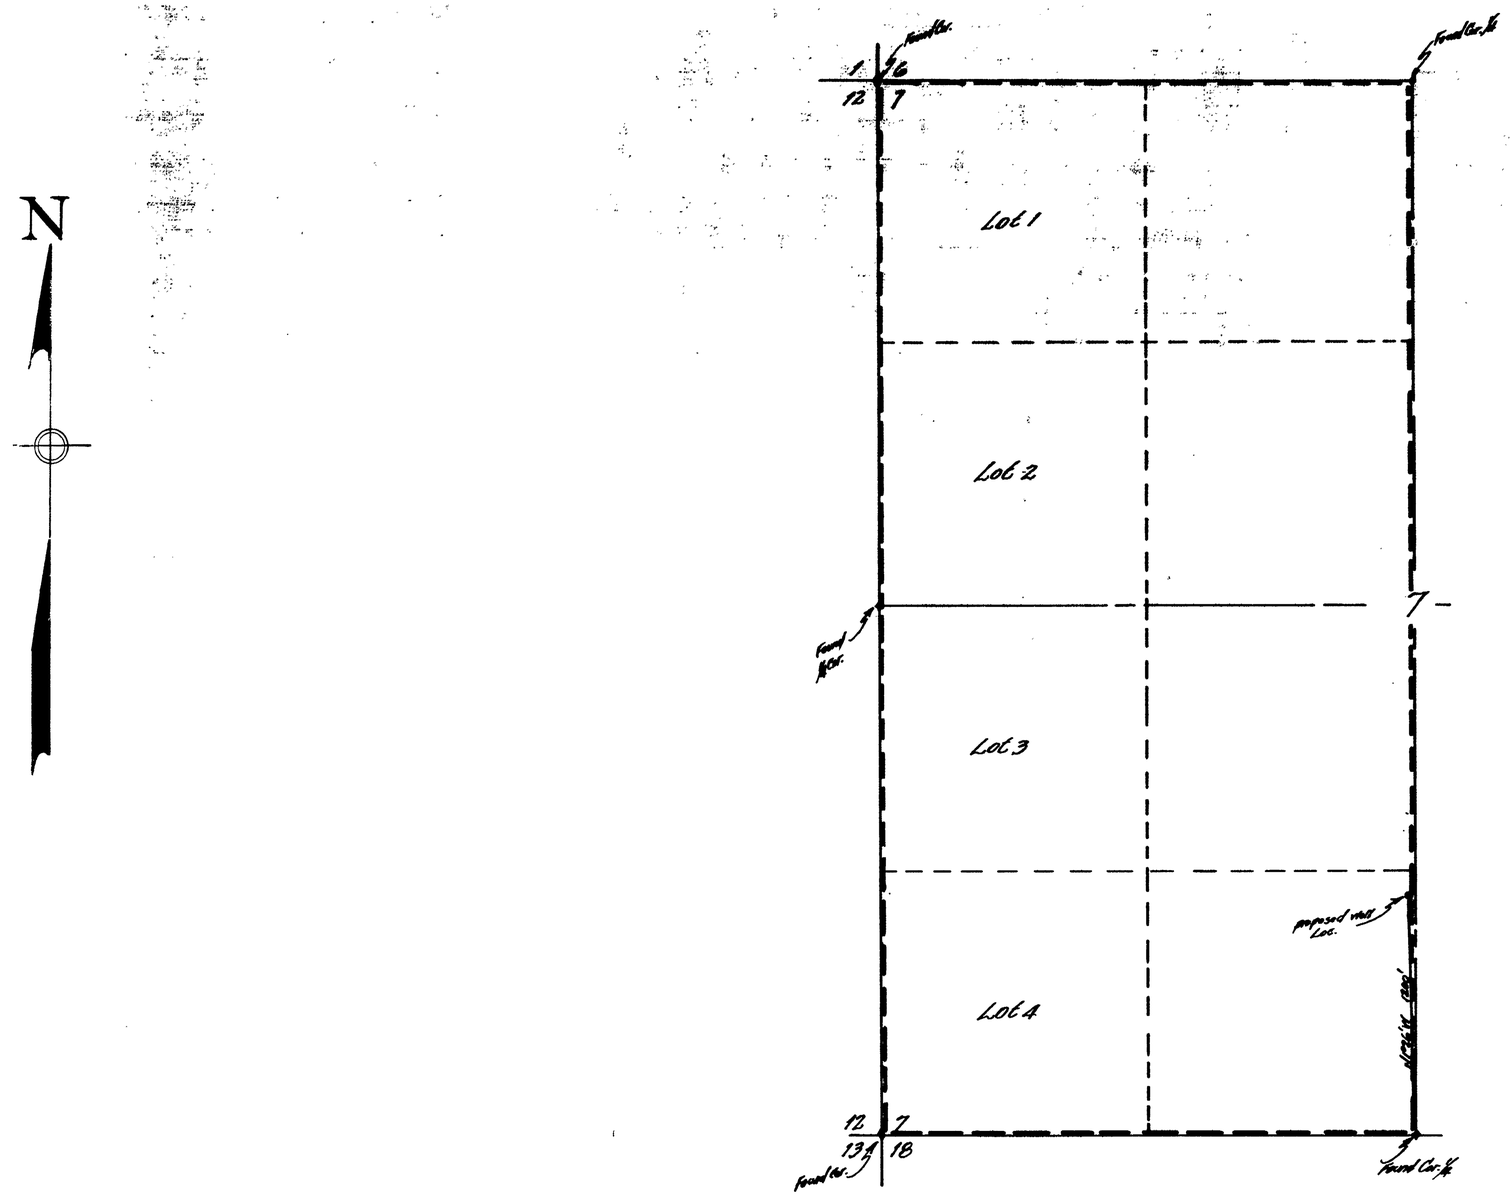

STATE OF NEVADA
COUNTY OF HUMBOLDT } S. S.

I, Richard M. Black, being first duly, sworn, depose and say that this map, consisting of one sheet, has been correctly drawn to the designated scale from field notes of a survey made by me between the 23rd day of September and the 26th day of September 1958; that it truly and correctly represents the location and extent of the works used to divert water from underground in Humboldt County, by T.D. LOVERCHECK, for irrigation and domestic purposes. That the proposed point of diversion the location, size of the diverting channel all reservoirs or basins, the location and names of all other works which will cross or connect with said works, and the boundary of all lands showing by 40-acre sub-divisions the areas proposed to be irrigated are fully and correctly designated thereon.

Richard M. Black
STATE WATER RIGHT SURVEYOR

Subscribed and sworn to before me this 26th day of September, 1958

Donald M. Laughton
Notary Public in and for Humboldt County, Nevada
My Comm. Exp: 9/19/61

SCALE: 1-IN = 400 FT.

0 100 200 300 400 1200 2000 FT.

T.45N., R.38E., M.D.B.&M.

NEFR

1958 OCT 6 AM 11 40

FILED
OCT 6 1958
STATE ENGINEER'S OFFICE

MAP

TO ACCOMPANY APPLICATION TO APPROPRIATE WATER FOR IRRIGATION AND DOMESTIC USE BY ~ T.D. LOVERCHECK FROM UNDERGROUND

17650