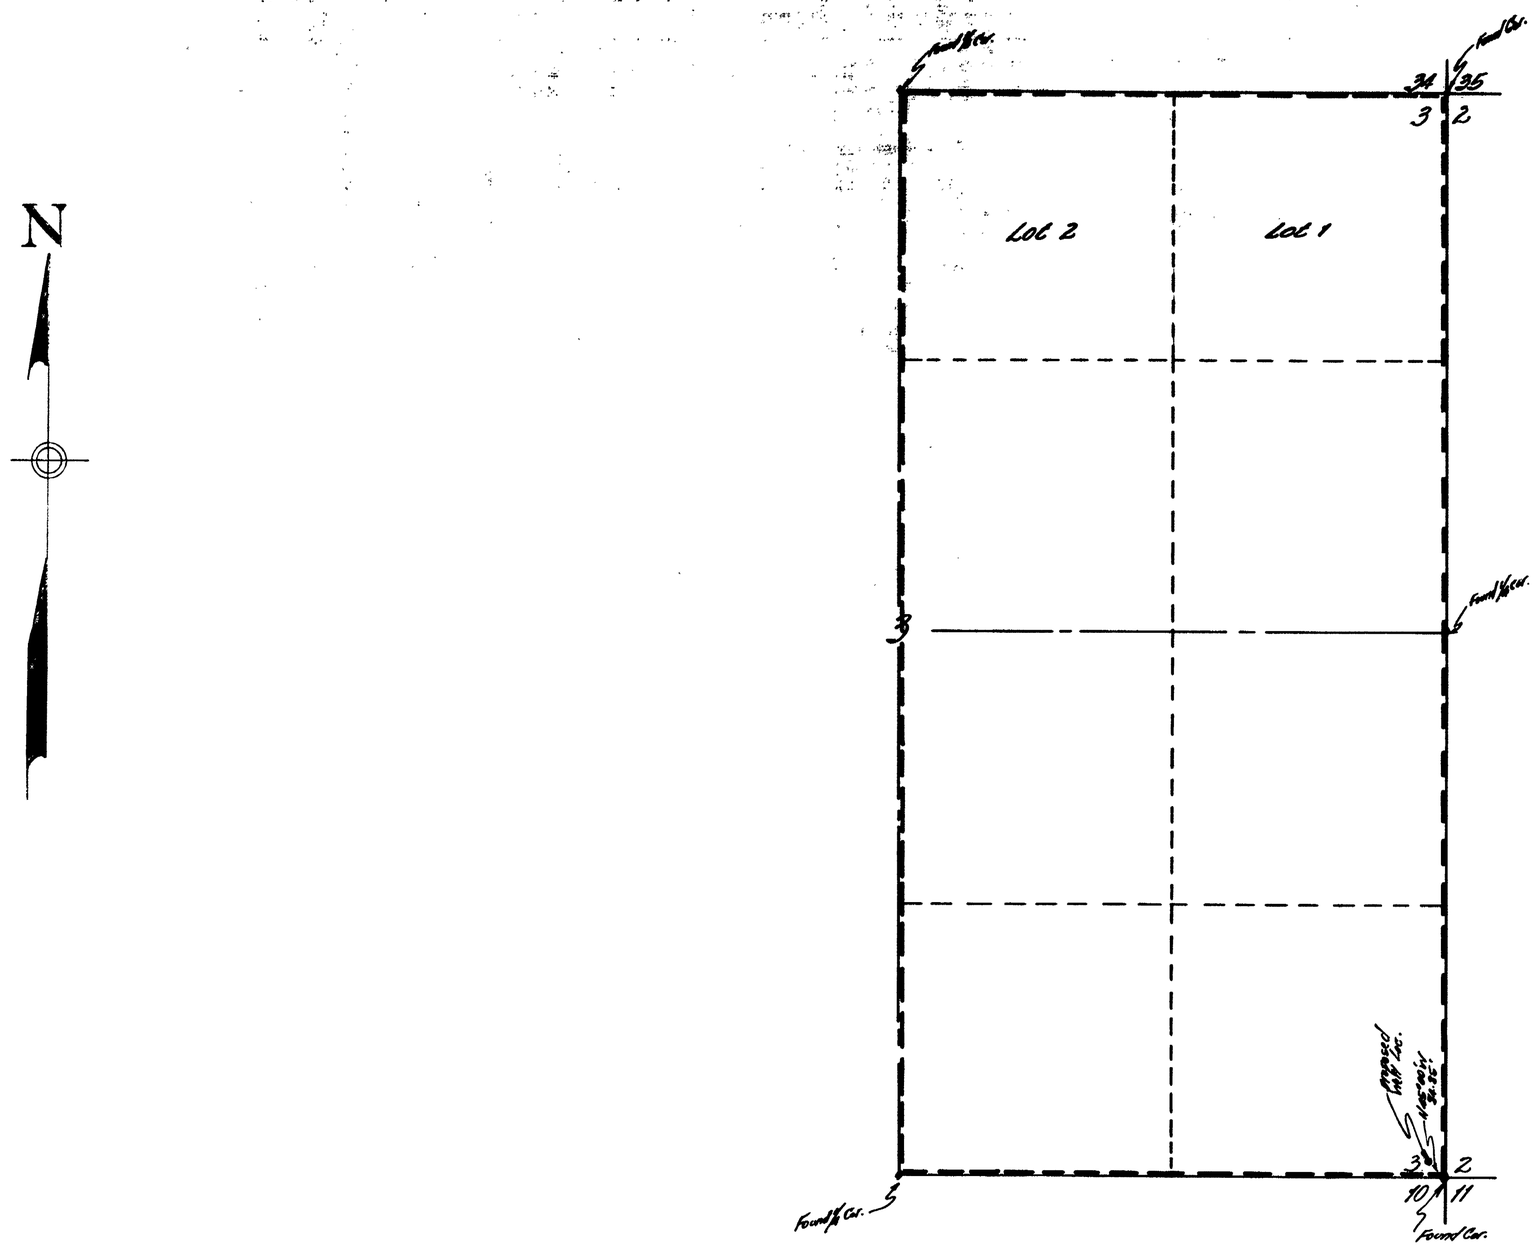

T. 43 N., R. 37 E., M.D.B.&M.

STATE OF NEVADA
COUNTY OF HUMBOLDT } S.S.

I, Richard M. Black, being first duly sworn, depose and say that this map consisting of one sheet has been correctly drawn to the designated scale from field notes of a survey made by me between the 29th day of September and the 25th day of September 1958, that it truly and correctly represents the location and extent of the wells used to divert water from underground in Humboldt County by EDYTH VANCE for irrigation and domestic purposes.

That the proposed point of diversion the location, size of the diverting channel all reservoirs or basins, the location and names of all other works which will cross or connect with said works, and the boundary of all lands starting by 40-acre sub-divisions the areas proposed to be irrigated are fully and correctly designated thereon.

Richard M. Black
STATE WATER RIGHT SURVEYOR

Subscribed and sworn to before me this 26th day of September, 1958

Noulson Langston
Notary public in and for Humboldt County, Nevada
My Comm. Exp: 9/19/61

SCALE: 1-IN = 400 FT.

0 100 200 300 400 1200 2400 FT.

FILED
Oct. 6, 1958
STATE ENGINEER'S OFFICE

MAP

TO ACCOMPANY APPLICATION TO APPROPRIATE WATER FOR IRRIGATION AND DOMESTIC USE BY ~ EDYTHE I. VANCE FROM UNDERGROUND

17651