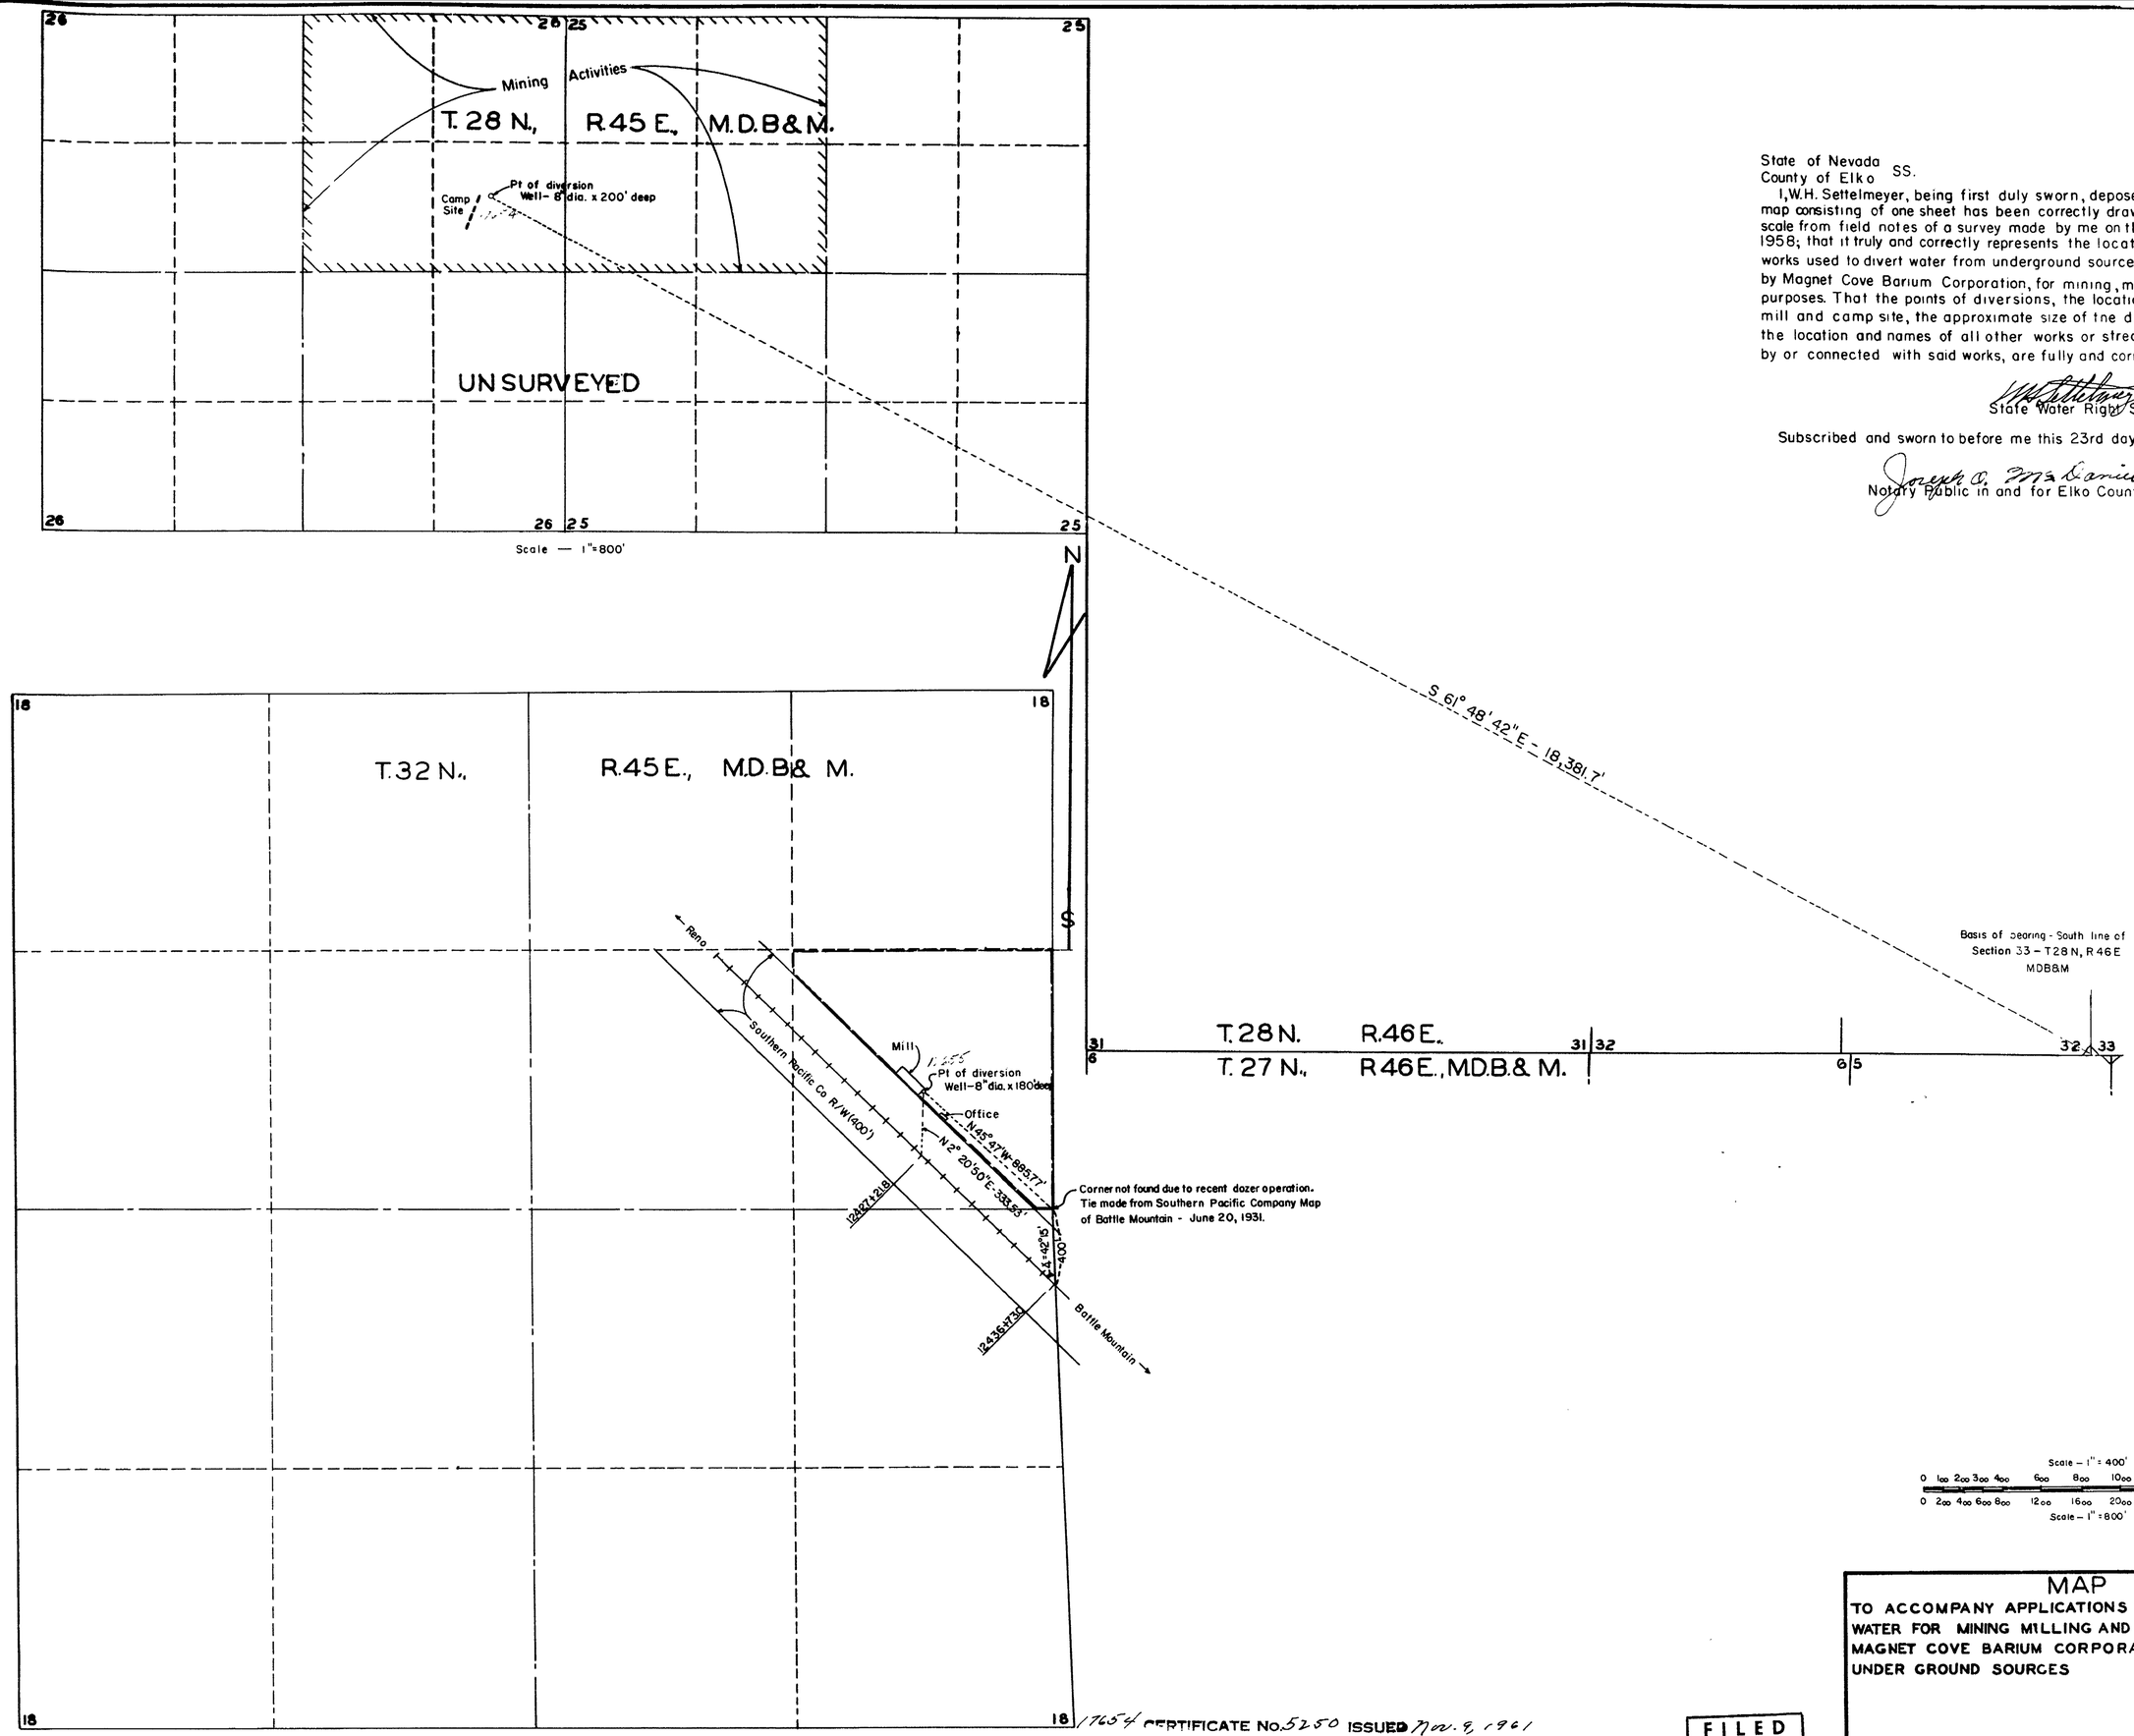

State of Nevada
County of Elko SS.

I, W.H. Settelmeyer, being first duly sworn, depose and say that this map consisting of one sheet has been correctly drawn to the designated scale from field notes of a survey made by me on the 29th day of July, 1958; that it truly and correctly represents the location and extent of the works used to divert water from underground sources, in Lander County, by Magnet Cove Barium Corporation, for mining, milling and domestic purposes. That the points of diversions, the location of the mining area, mill and camp site, the approximate size of the diverting conduits, and the location and names of all other works or streams which are crossed by or connected with said works, are fully and correctly designated hereon.

W.H. Settelmeyer
State Water Right Surveyor

Subscribed and sworn to before me this 23rd day of September, 1958.

Joseph A. McDaniel
Notary Public in and for Elko County, Nevada.

Scale — 1" = 400'
0 100 200 300 400 600 800 1000 1200
0 200 400 600 800 1200 1600 2000 2400 3200
Scale — 1" = 800'

MAP

TO ACCOMPANY APPLICATIONS TO APPROPRIATE WATER FOR MINING MILLING AND DOMESTIC BY MAGNET COVE BARIUM CORPORATION FROM UNDER GROUND SOURCES

17654 CERTIFICATE No. 5250 ISSUED Nov. 9, 1961

17655 CERTIFICATE No. 5251 ISSUED Nov. 9, 1961

FILED
SEP 25 1958
STATE ENGINEER'S OFFICE

FILE UNDER → 17654-17655