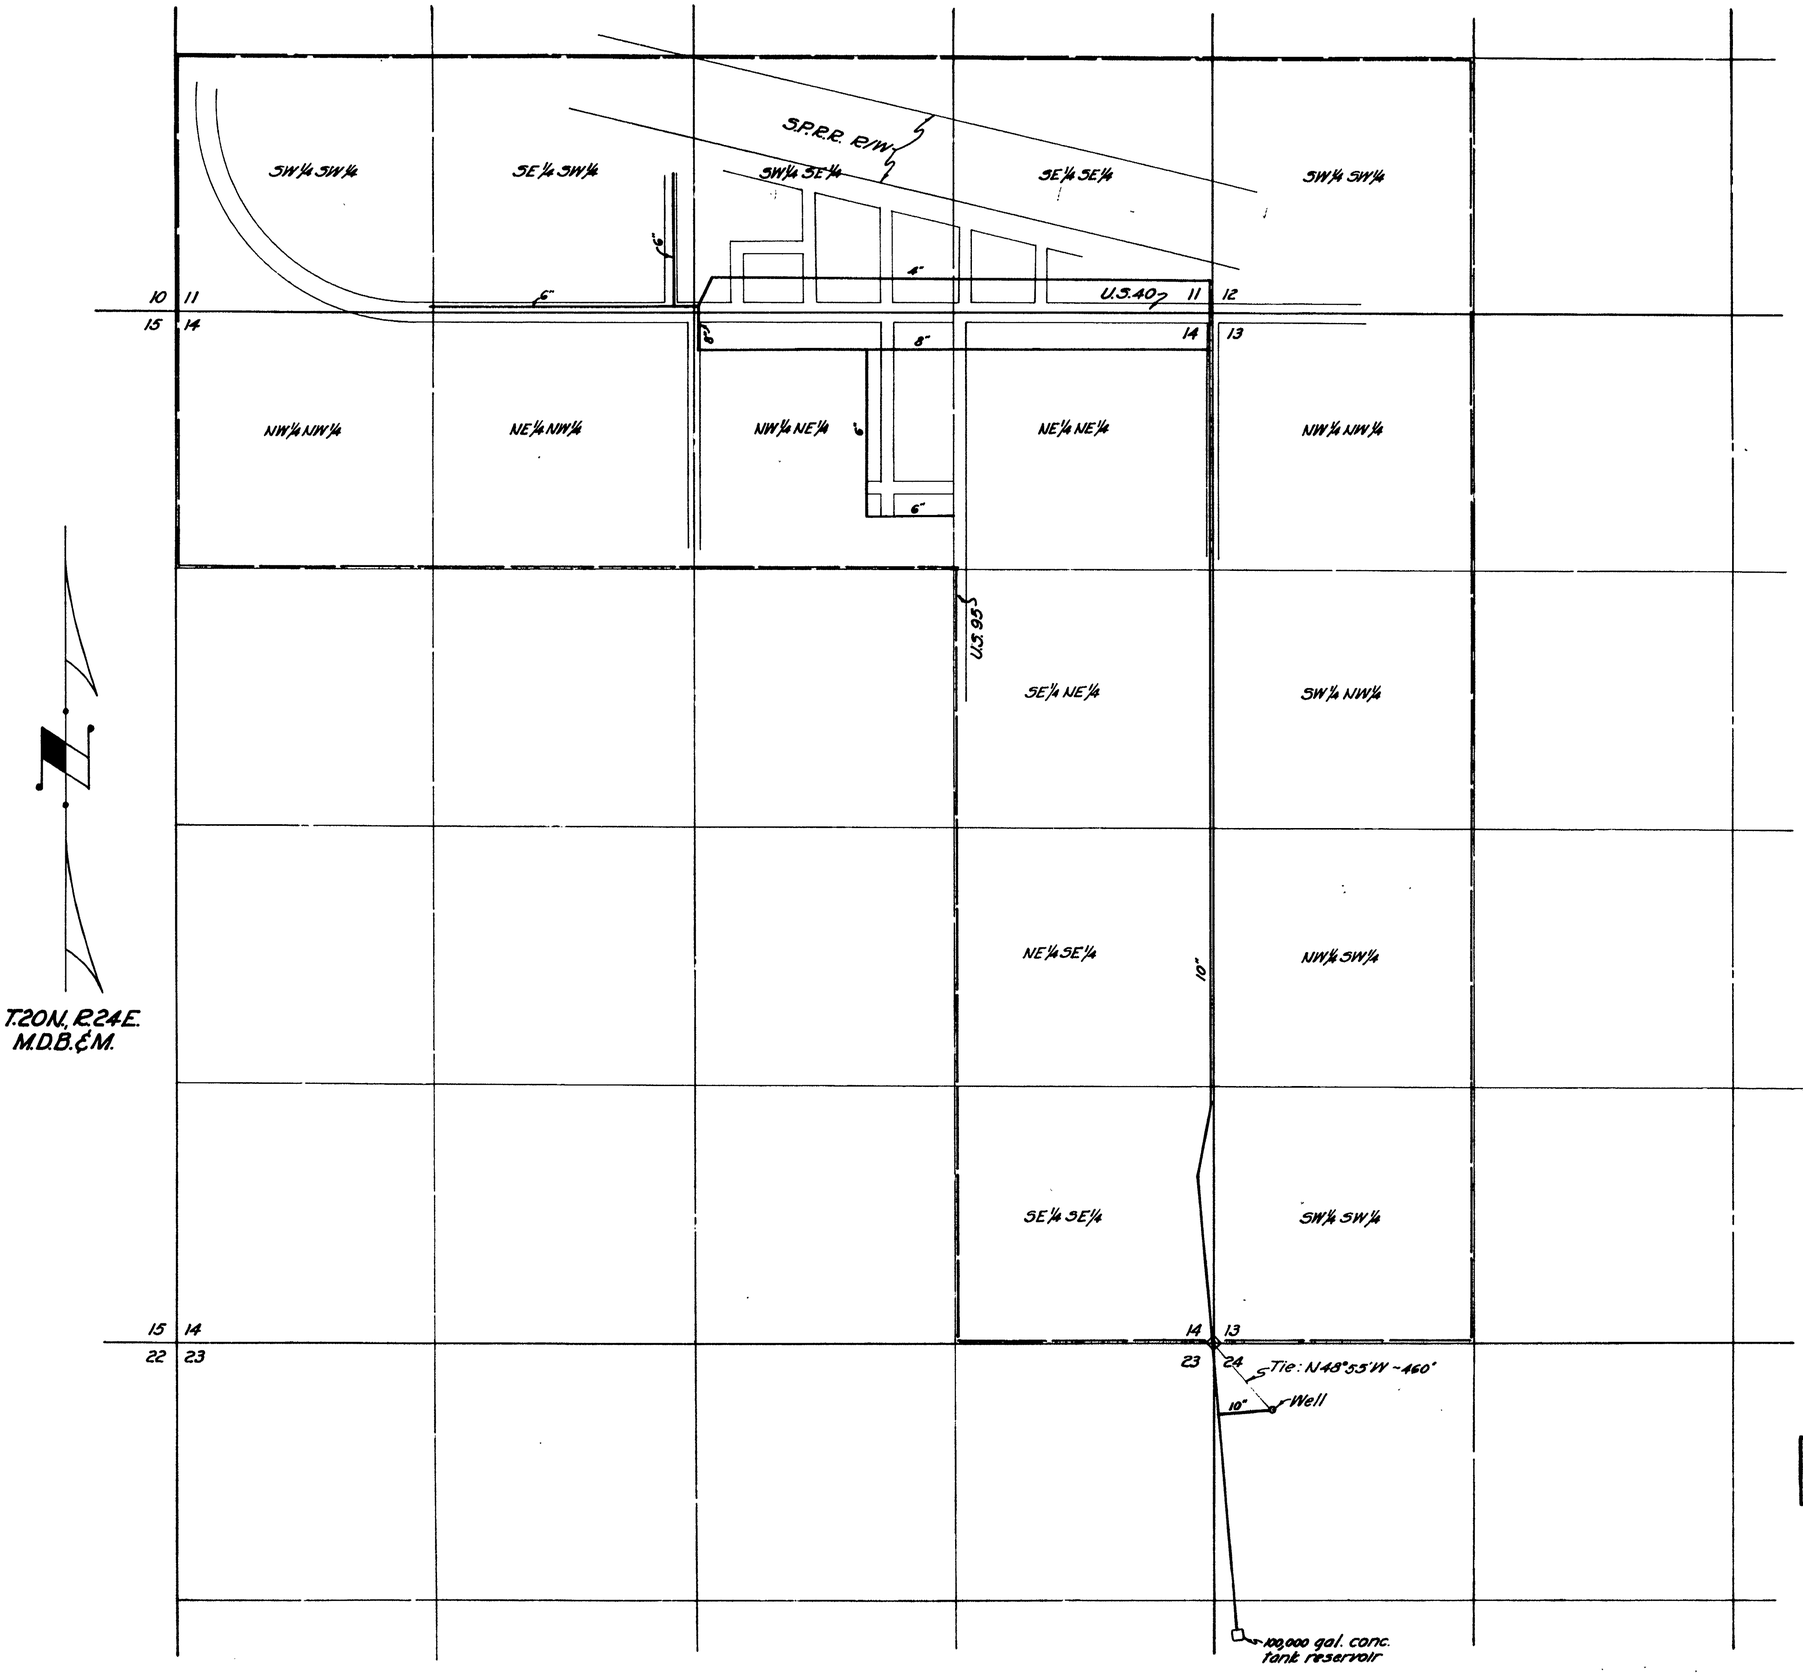

State of Nevada,
County of Ormsby } S.S.

I, William J. Johnstone, being first duly sworn, depose and say that this map, consisting of one sheet, has been correctly drawn to the designated scale from field notes of a survey made by me (or under my supervision and direction) between the 29th day of Feb. 1956, and the 11th day of Aug., 1958; that it truly and correctly represents the proposed location and extent of the works used to divert water from an underground source, in Lyon County, by Town of Fernley, for Municipal and Domestic purposes. That the proposed point of diversion, the approximate location and size of the diverting channel, all reservoirs or basins, the location and names of all other works which will cross or connect with the proposed works, and the boundary of all lands, showing by 40 acre subdivisions the areas upon which it is proposed to use water for Municipal and Domestic purposes, are fully and correctly designated thereon.

William J. Johnstone
State Water Right Surveyor.

Subscribed and sworn to before me this 11th day of September, 1958

Mrs. Hilda Sherwood
Notary Public in and for Ormsby County, Nevada. My Commission Expires July

FILED
Sept. 12, 1958
STATE ENGINEER'S OFFICE

MAP
TO ACCOMPANY APPLICATION TO APPROPRIATE WATER FOR MUNICIPAL & DOMESTIC PURPOSES
BY
TOWN OF FERNLEY, NEVADA
FROM AN UNDERGROUND SOURCE

JOHNSTONE ENGINEERS ~ Carson City, Nevada ~ August 18, 1958

17661 CERTIFICATE No. 740 ISSUED 9-1-70

1959 SEP 11 AM 9 34

17661