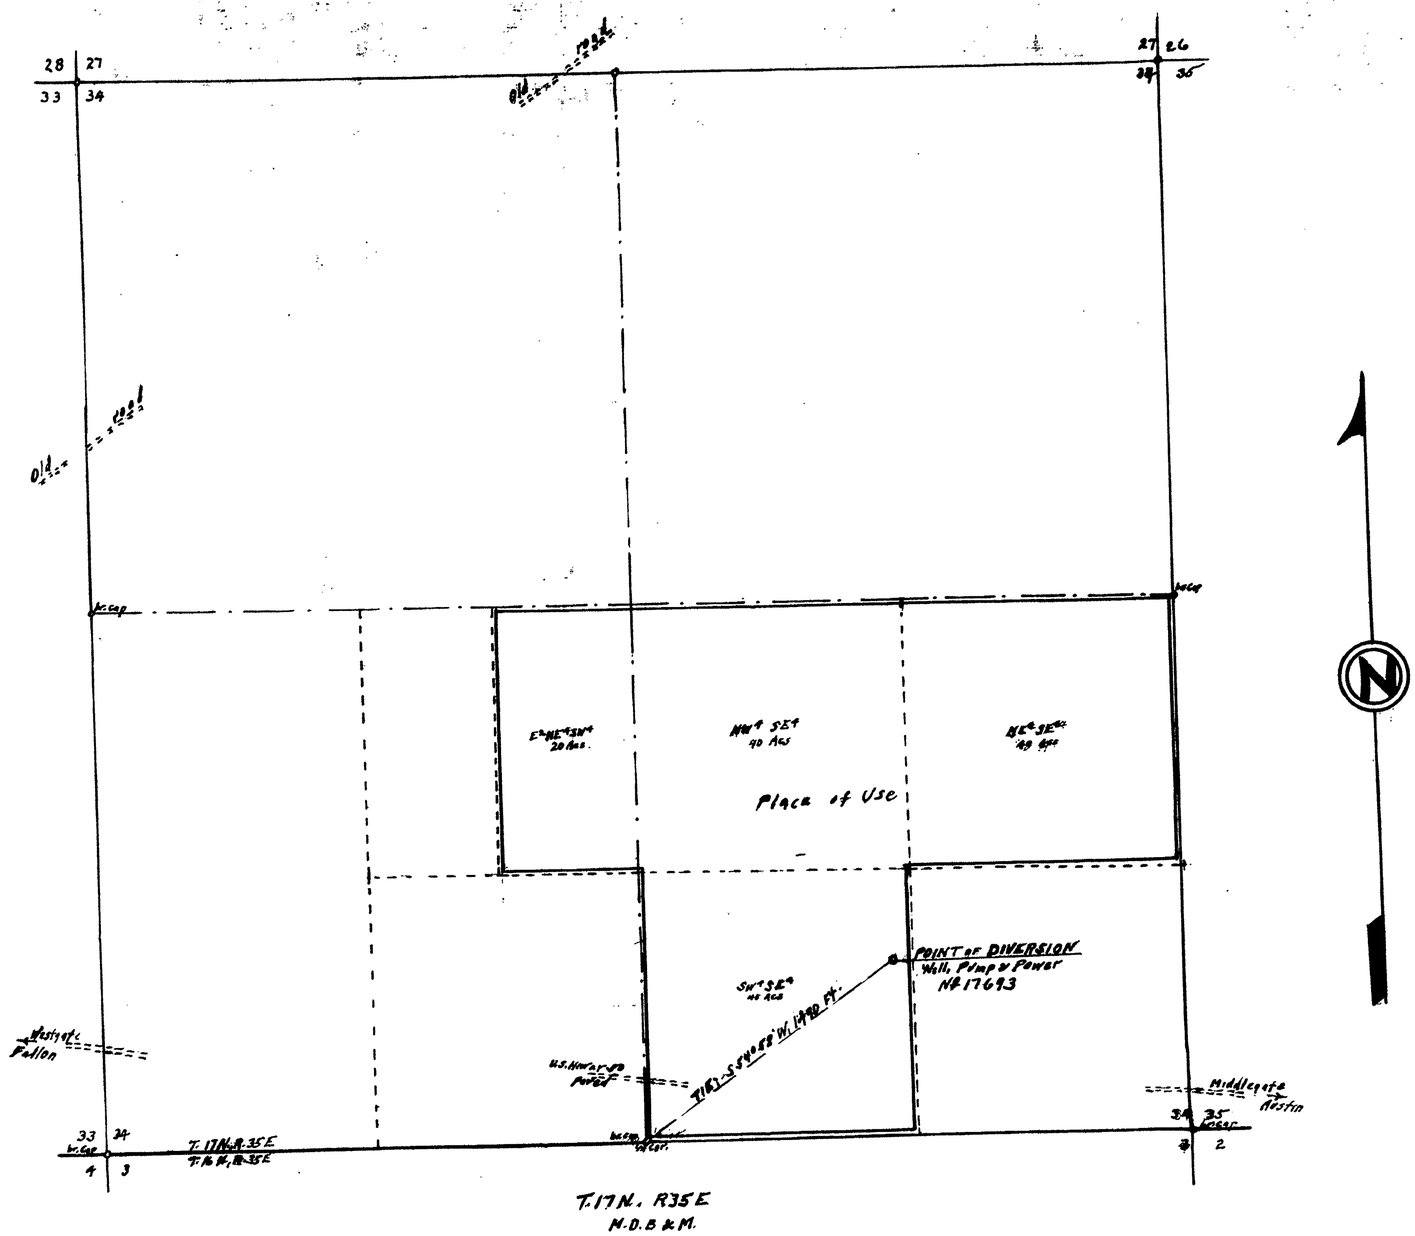

STATE of NEVADA }
COUNTY OF ORMSBY } SS

I, E.P. Osgood, being first duly sworn, depose and say, that this map, consisting of 1 sheet, has been correctly drawn to the designated scale from field notes of a survey made by me on the 1st day of February 1959. That it truly and correctly represents the location and extent of the works used to divert water from underground sources in Churchill County, Nevada, by EDWARD R. WEYHER for irrigation and domestic use.

That the proposed point of diversion, the approximate location and size of the diverting channel or other conduit, the place and manner of use, and the location and names of all other works or streams, which are crossed by or connected with the said works, are fully and correctly designated

E. P. Osgood
State Water Right Surveyor.

Subscribed and sworn to before me this 9th day of Feb. 1959

C. E. Theix

Notary Public in & for Ormsby County, Nevada

My Commission Expires July 5, 1961

SCALE
1 Inch = 400 Feet
100 0 500 1000 1500 Feet

FILED
Feb. 9, 1959
STATE ENGINEER'S OFFICE

OFFICE
STATE ENGINEER
1959 FEB 9 PM 2 54

MAP TO ACCOMPANY APPLICATION
No 17693 of Oct 28, 1958
TO APPROPRIATE WATER
FOR IRRIGATION & DOMESTIC USE
BY
EDWARD R. WEYHER
From Underground Sources
Churchill County, Nevada
February 1959 - E.P. Osgood, St. Wat. Rt. Sur.

17693