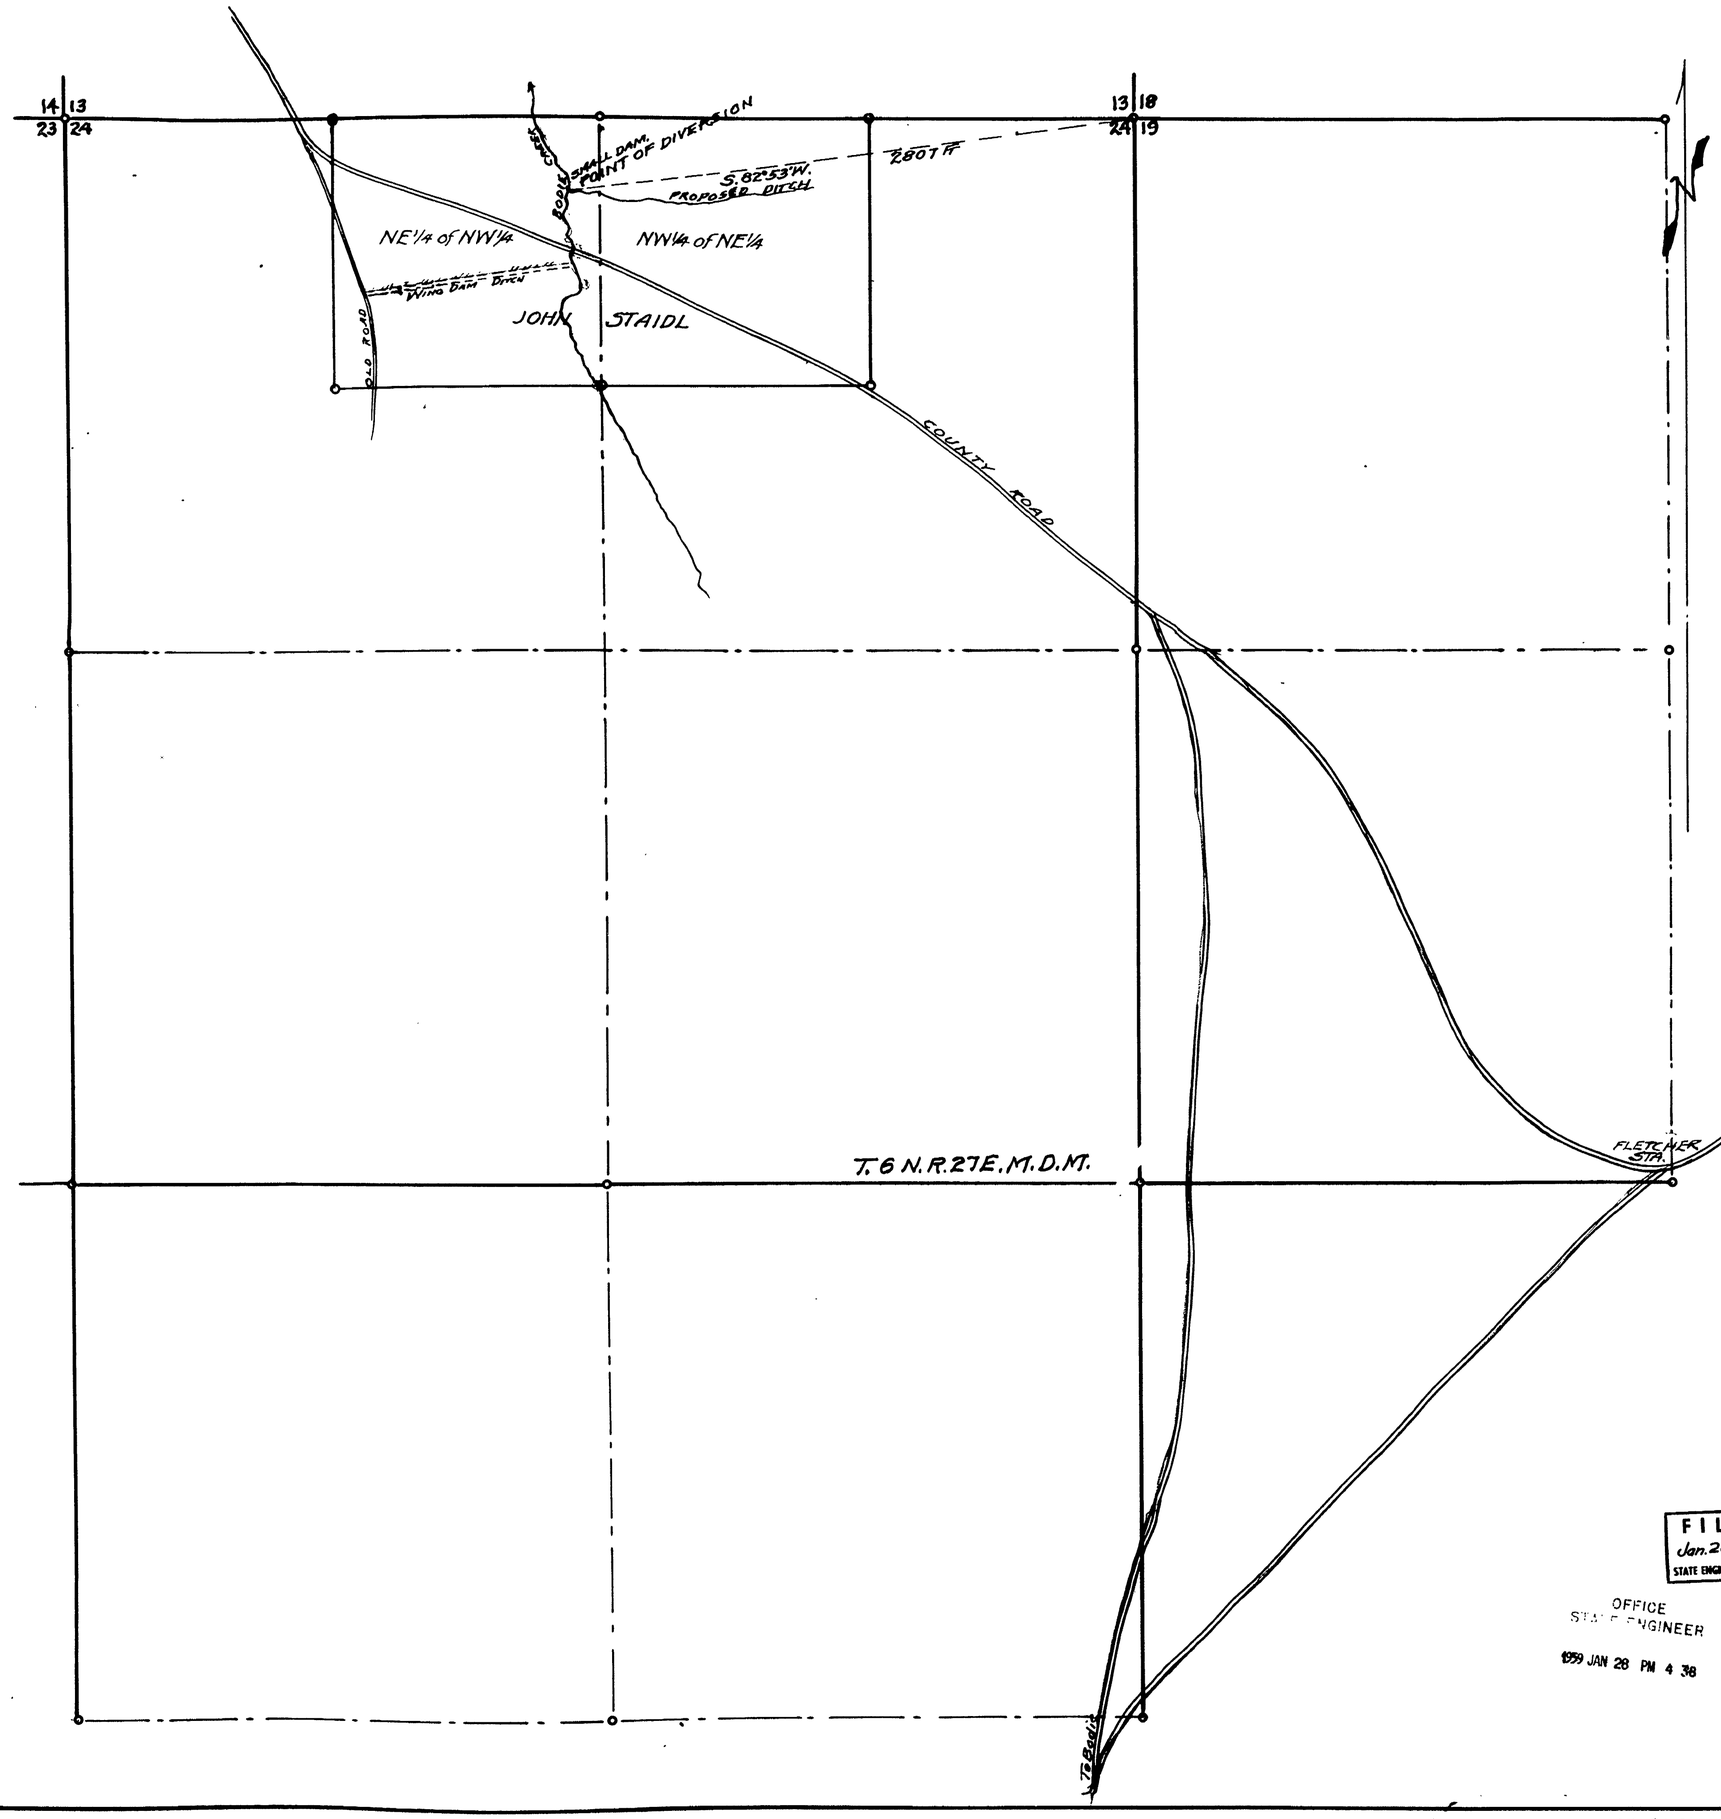

State of Nevada }
County of Ormsby } ss.

I, L. B. Spencer, being duly sworn, depose and say that this map has been correctly drawn to the designated scale from the field notes of a survey made by me January 23 & 24th 1959; that it truly and correctly shows the extent of the proposed works used to divert the water from Bodie Creek in Mineral County for Irrigation purposes by John A. Staidl. That the Point of Diversion and the Place of Use and all other works are fully and correctly shown.

L. B. Spencer
State Water Right Surveyor

Subscribed and sworn to before me this 28th day of January 1959

Mrs Theda Sherwood
Notary Public in and for
Ormsby County Nevada

FILED
Jan. 28, 1959
STATE ENGINEER'S OFFICE

OFFICE
STATE ENGINEER
1959 JAN 28 PM 4 38

MAP

To Accompany Application To Appropriate Water For Irrigation Purposes
By John A Staidl
From Bodie Creek
In Mineral County, Nevada.

Scale 1" = 400 ft. Surveyed Jan. 23 & 24 1959
By L. B. Spencer, State Water Surveyor
Mina, Nevada.

17697

17697