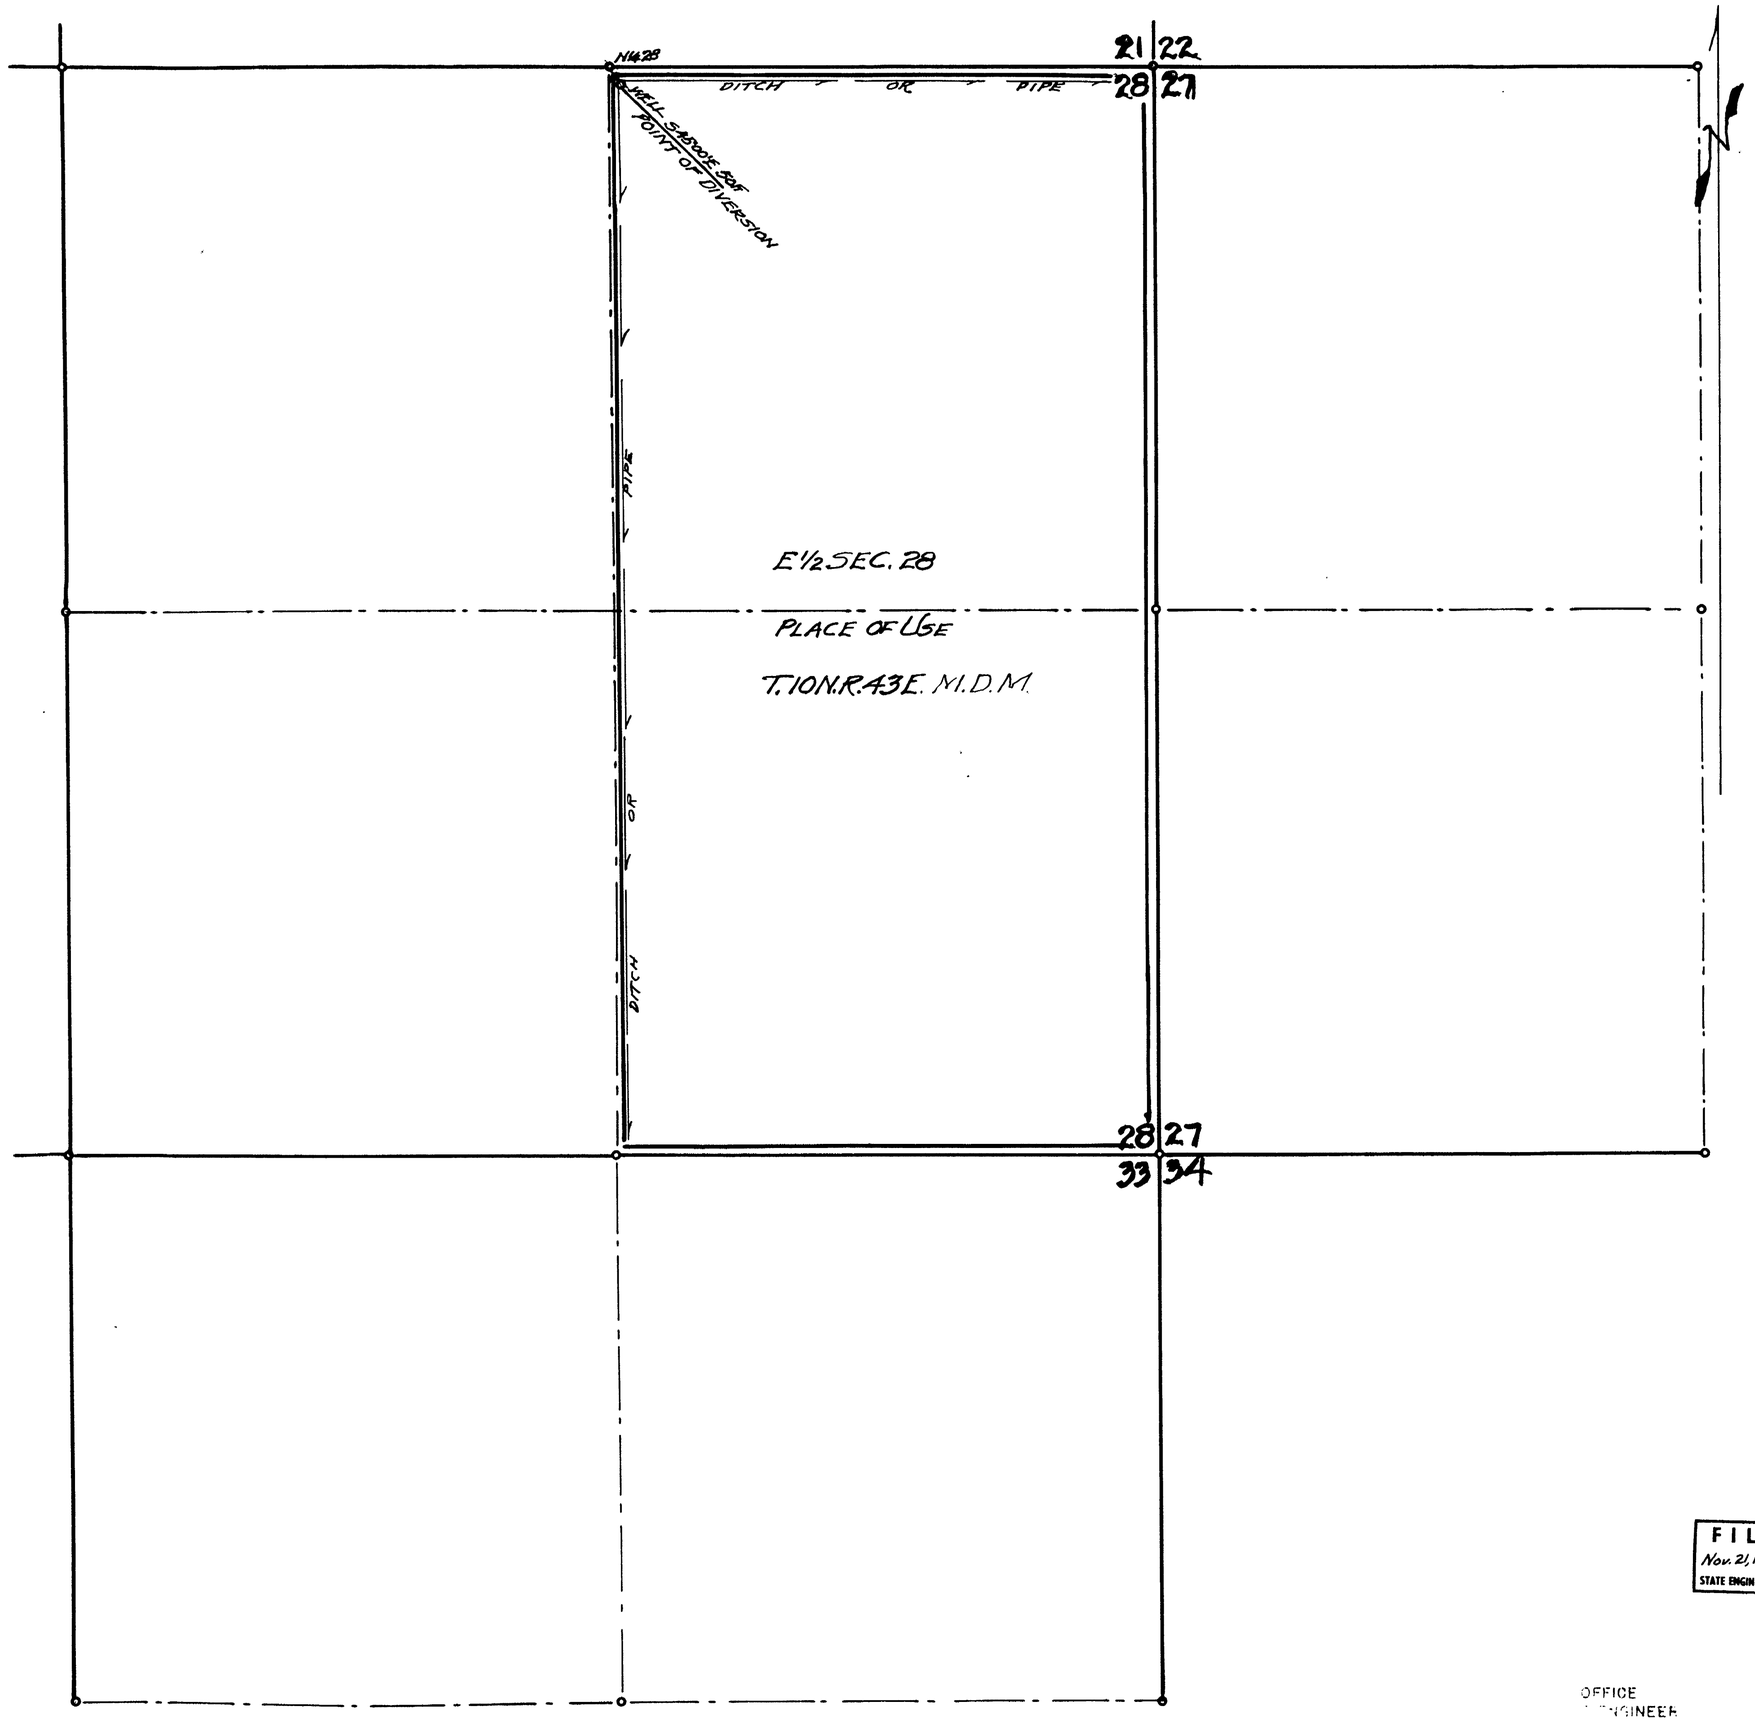

State of Nevada
County of Nye } ss.

I, L.B. Spencer, being duly sworn, depose and say that this map has been correctly drawn to the designated scale from the field notes of a survey made by me October 17th 1958; that it truly and correctly shows the extent of the proposed works used to divert the water from Underground in Nye County for Irrigation purposes by Marguerite Arcelus That the Point of Diversion and the Place of Use and all other works are fully and correctly shown

L.B. Spencer
State Water Right Surveyor

Subscribed and sworn to before me this 3rd day of November 1958

William H. Bate
Notary Public in and for
County Nevada

FILED
Nov. 21, 1958
STATE ENGINEER'S OFFICE

OFFICE
ENGINEER
1958 NOV 21 AM 11 52

MAP
TO ACCOMPANY APPLICATION TO APPROPRIATE WATER FOR IRRIGATION PURPOSES
BY MARGUERITE ARCELUS
FROM UNDERGROUND SOURCE
IN NYE COUNTY, NEVADA.

SCALE 1" = 400 ft. SURVEYED Oct. 17th 1958
BY L.B. SPENCER, St. W.R. SURVEYOR
MINA, NEVADA.

20611 17699 File under