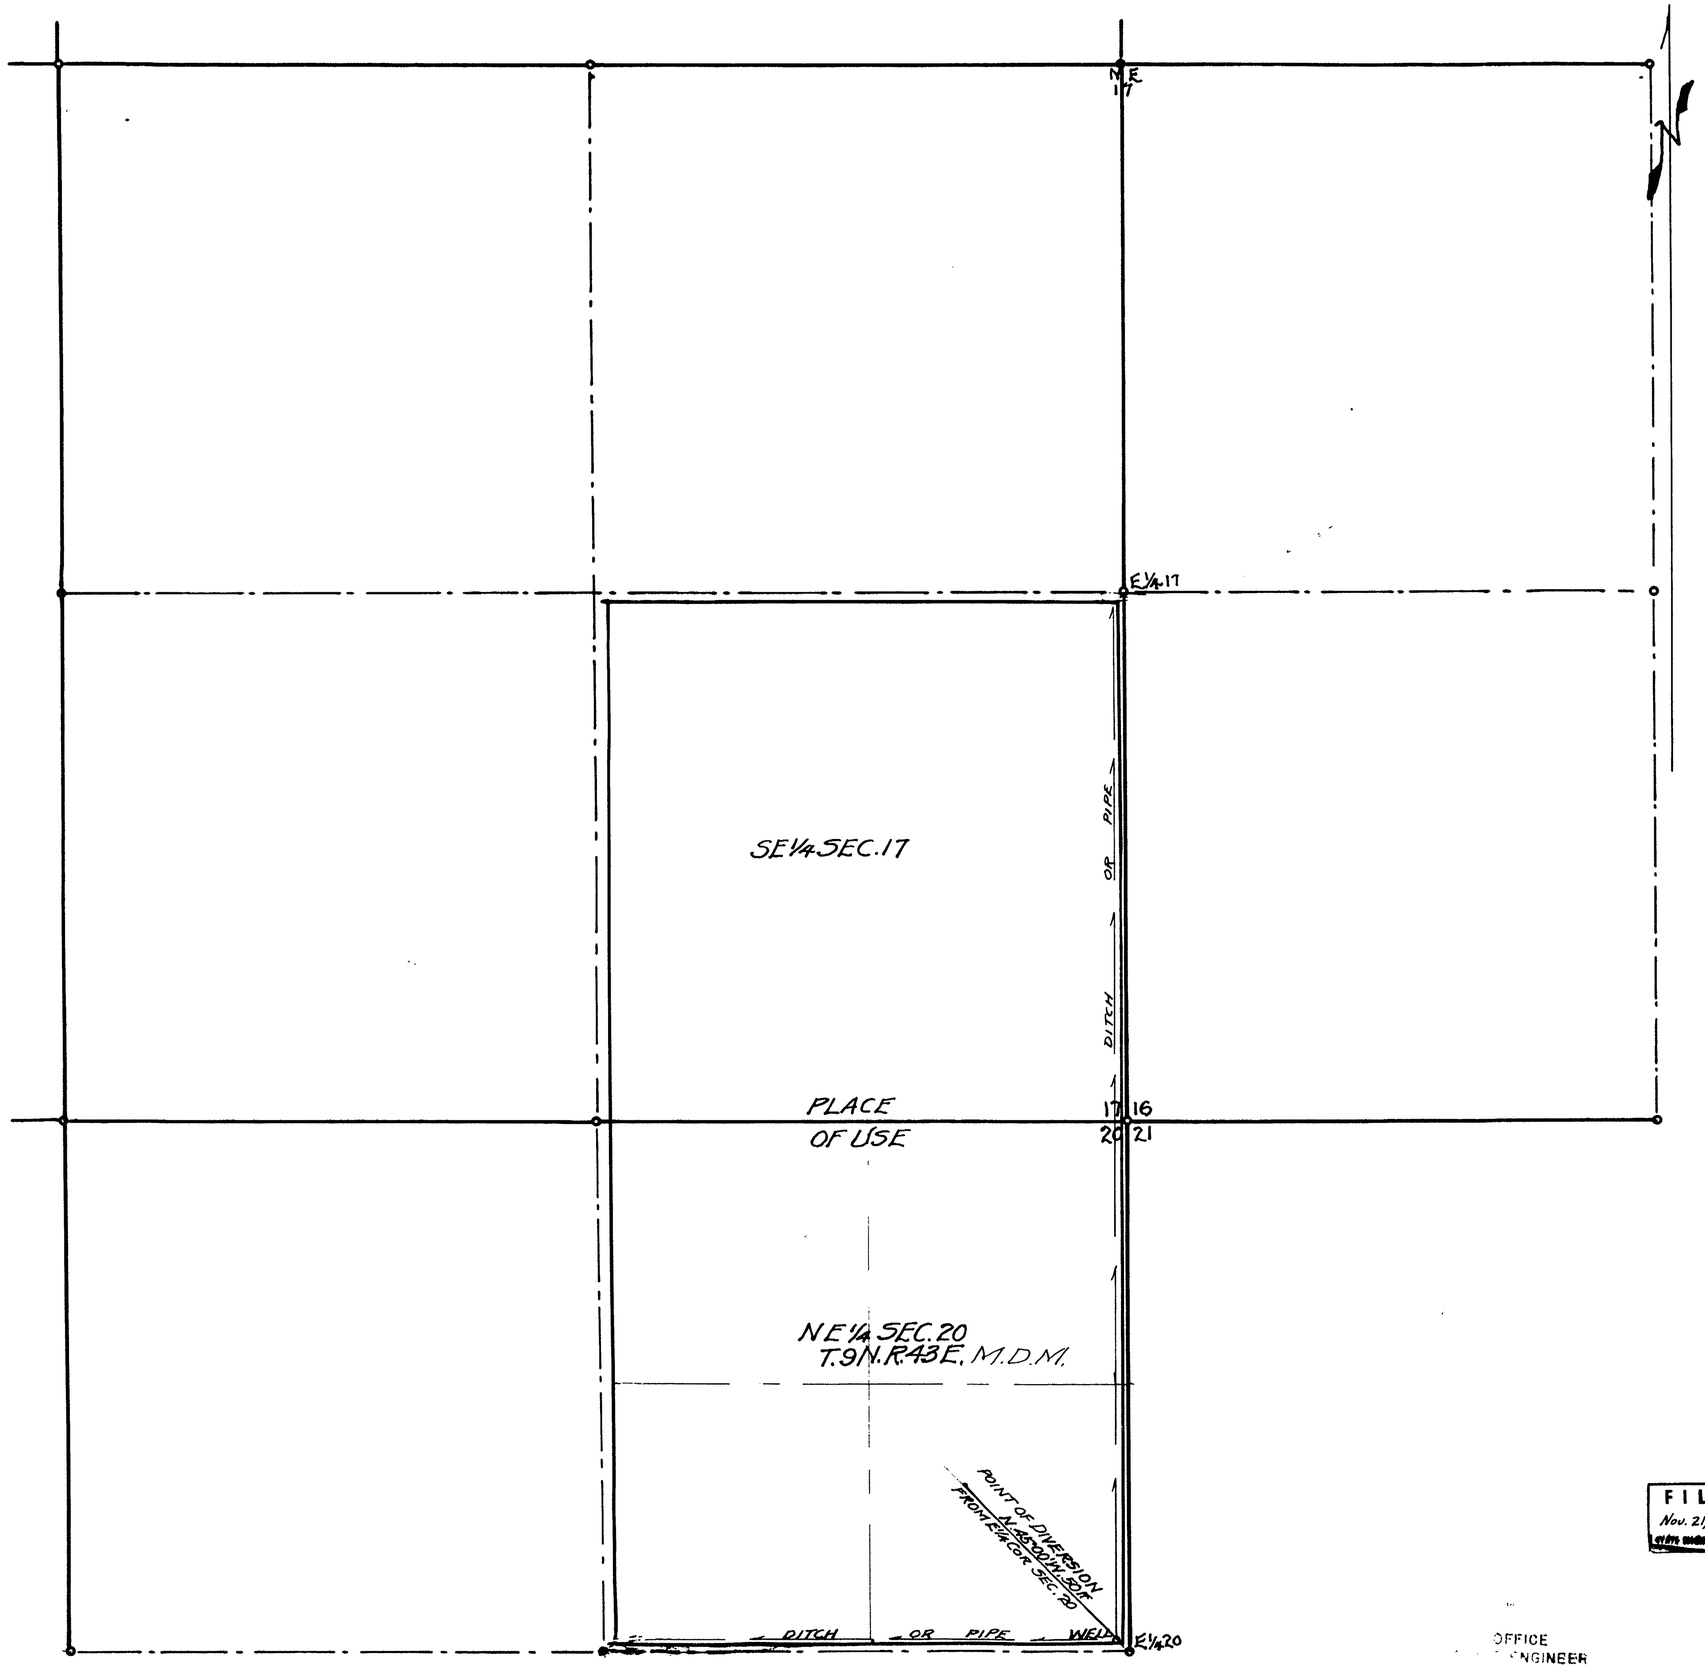

State of Nevada }
County of Nye } ss.

I, L. B. Spencer, being duly sworn, depose and say that this map has been correctly drawn to the designated scale from the field notes of a survey made by me October 12th 1958; that it truly and correctly shows the extent of the proposed works used to divert the water from Underground in Nye County for Irrigation purposes by Charles V. Kinnunen That the Point of Diversion and the Place of Use and all other works are fully and correctly shown

L. B. Spencer
State Water Right Surveyor

Subscribed and sworn to before me this 3rd day of November 1958

William Pfeifer
Notary Public in and for
County Nevada

FILED
Nov. 21, 1958
STATE ENGINEER'S OFFICE

OFFICE
ENGINEER
1958 NOV 21 AM 11 50

MAP

TO ACCOMPANY APPLICATION TO APPROPRIATE WATER FOR IRRIGATION PURPOSES BY CHARLES V. KINNUNEN FROM UNDERGROUND SOURCE IN NYE COUNTY, NEVADA.

SCALE 1" = 400 FT. SURVEYED Oct. 12 1958
BY L. B. SPENCER, ~~ST. W.R.~~ SURVEYOR
MINA, NEVADA.

20594 17713 – File under