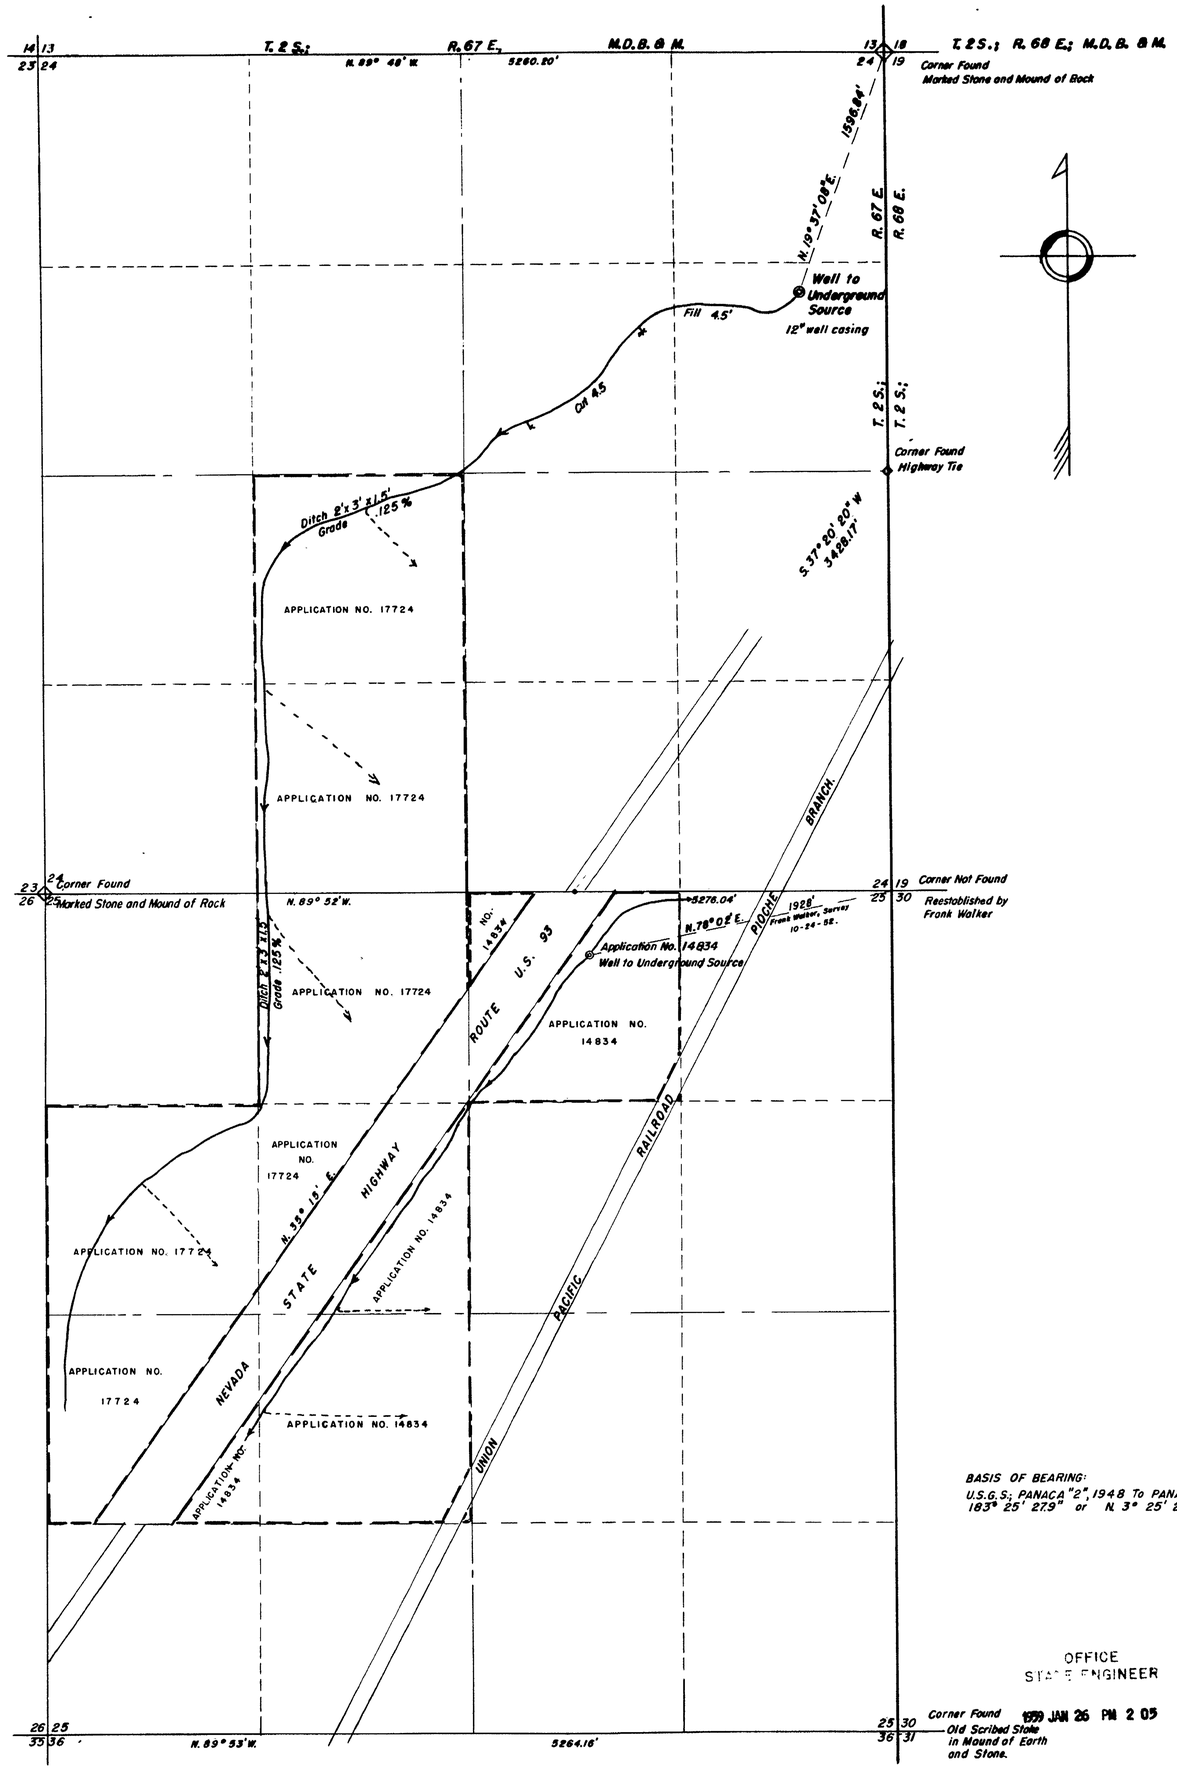

STATE OF NEVADA)
County of Lincoln) SS.

I, Charles E. Thompson, being first duly sworn, depose and say that this map, consisting of one sheet, has been correctly drawn to the designated scale from field notes of a survey made by me between the 1st day of November and the 9th day of November, 1958; that it truly and correctly represents the proposed location and extent of the works used to divert water from an Underground Source, in Lincoln County, by Don Ferrell Anhder, Jr., of Las Vegas, Nevada, for irrigation purposes. That the proposed point of diversion, the approximate location and size of the diverting channel, all reservoirs or basins, the location and names of all other works which will cross or connect with the proposed works, and the boundary of all lands, showing by 40-acre subdivisions the areas proposed to be irrigated, are fully and correctly designated thereon.

Charles E. Thompson
State Water Right Surveyor.

Subscribed and sworn to before me this 22nd day of November, 1958.

A. L. Rott
Notary Public in and for Lincoln County, Nevada.
My Commission expires the 2nd day of July, 1962.

BASIS OF BEARING:
U.S.G.S.; PANACA "2", 1948 To PANACA AZIMUTH MARK, 183° 25' 27.9" or N. 3° 25' 28" E.

SCALE: 1" = 500'
0 500 1000 1500 2000 2500

FILED
Jan. 26, 1959
STATE ENGINEER'S OFFICE

OFFICE
STATE ENGINEER
1959 JAN 26 PM 2 05

OFFICE
STATE ENGINEER
1958 NOV 26 AM 11 10

APPLICATION No. 17724
MAP
TO ACCOMPANY APPLICATION TO APPROPRIATE WATER FOR IRRIGATION and DOMESTIC USE
BY
DON FARRELL ANHDER, Jr.
FROM
LAS VEGAS, NEVADA.

17724

17724