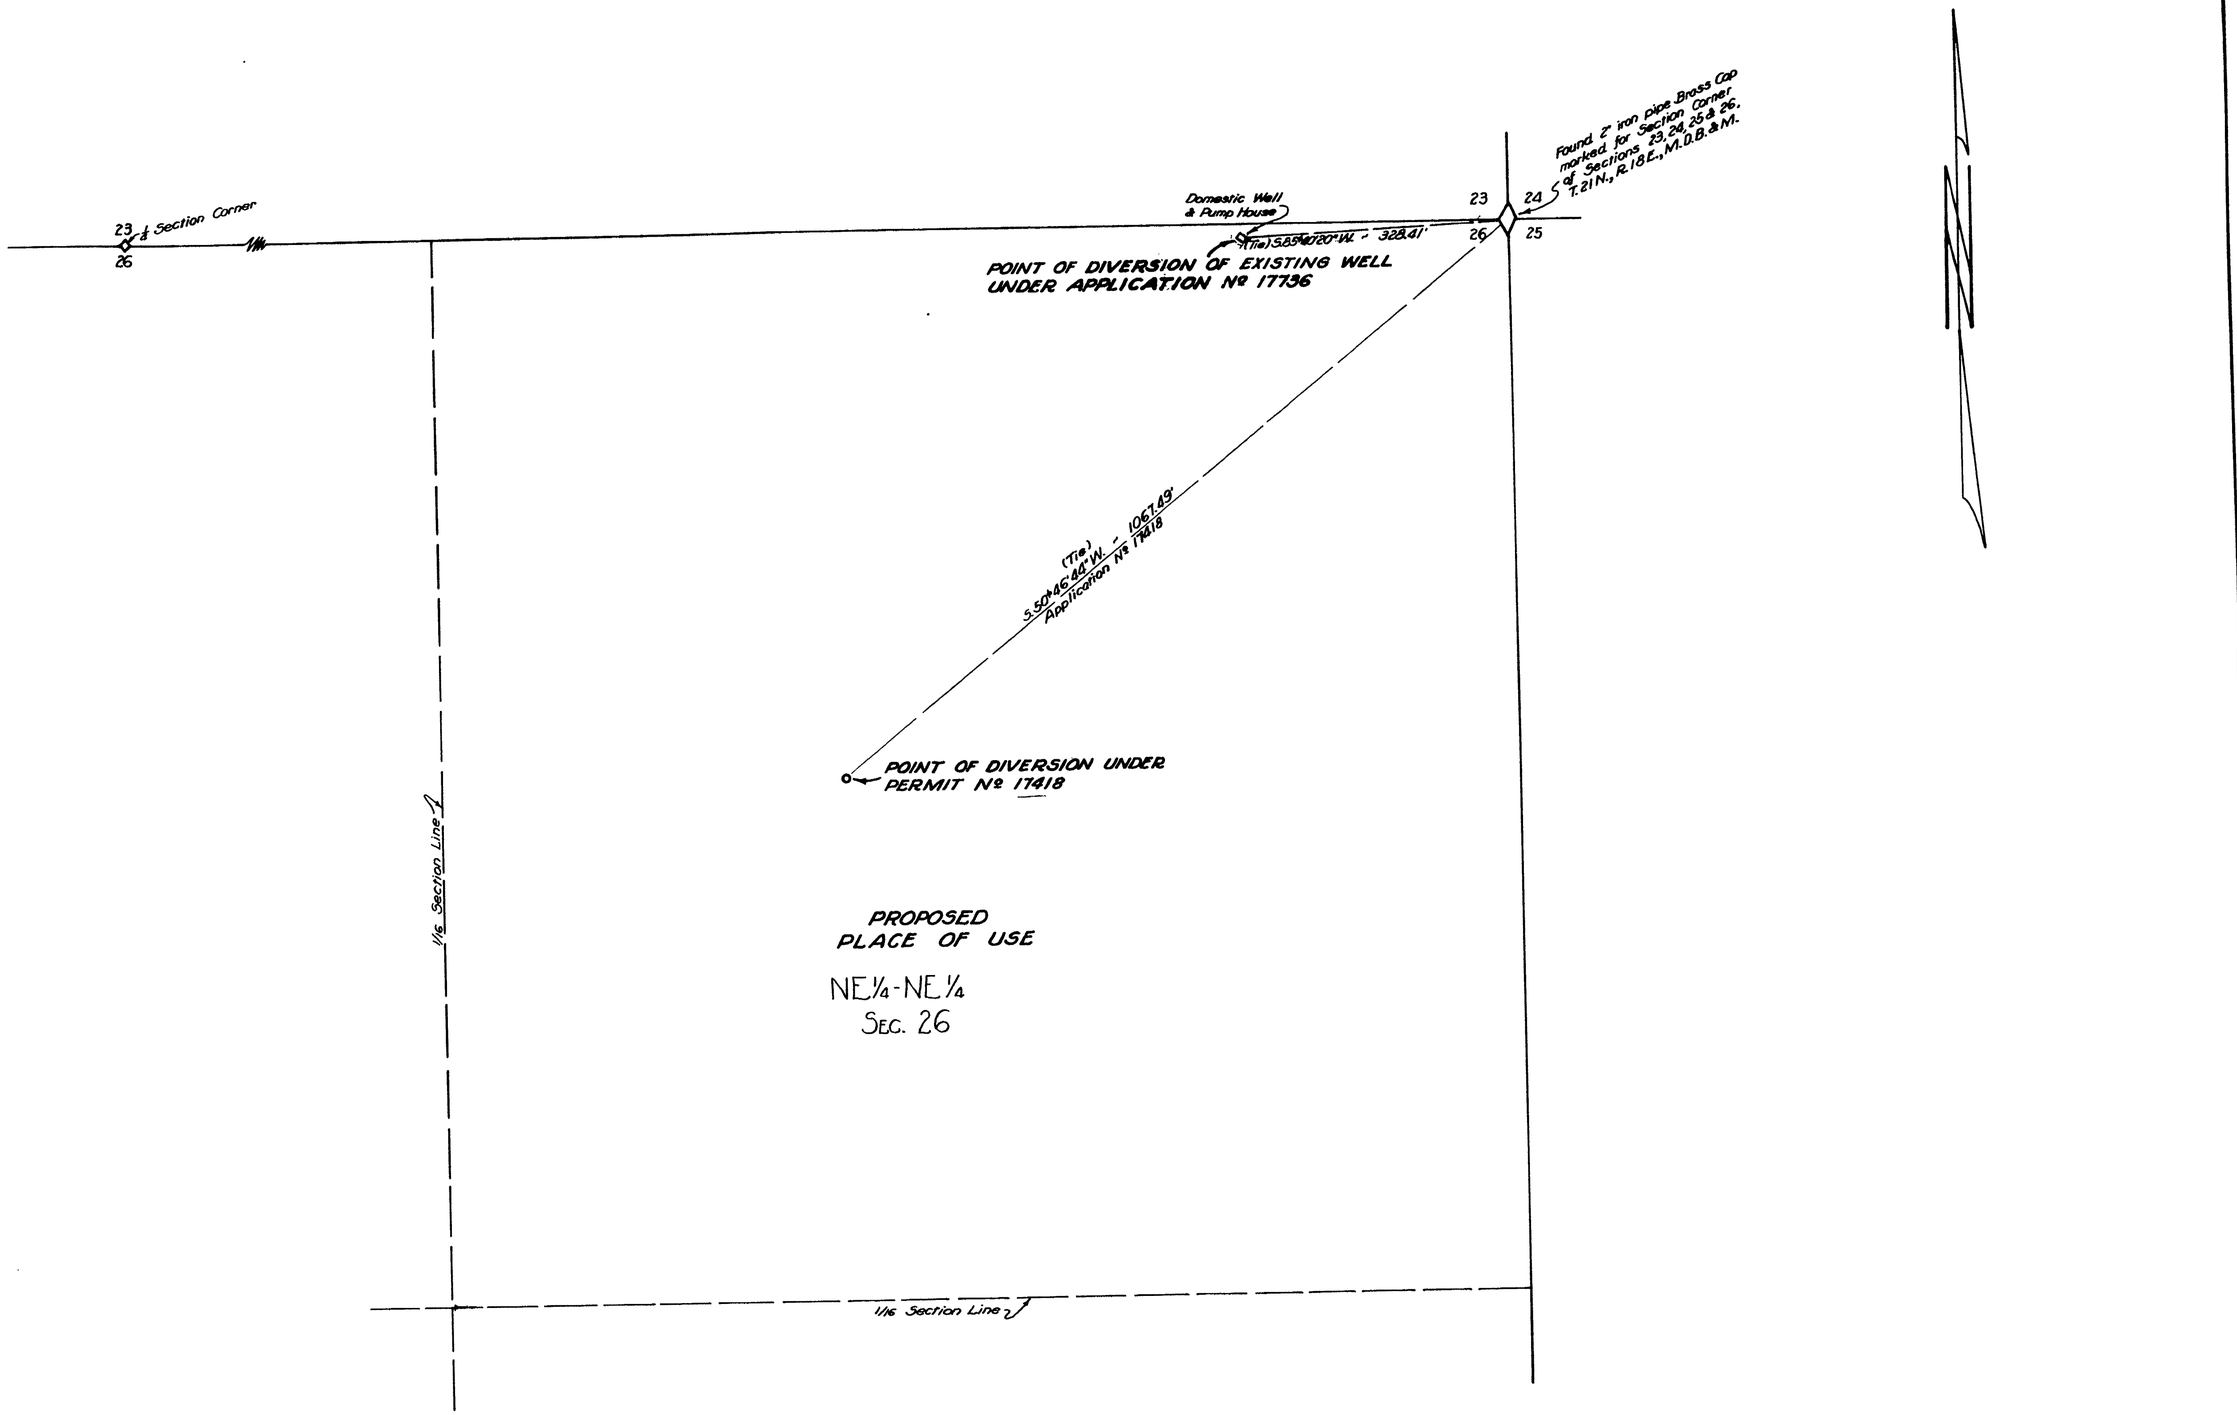

I, Eugene B. Longfield, being first duly sworn, depose and say that this map has been correctly drawn to the designated scale from field notes of a survey made by me on January 12, 1959; that it truly and correctly represents the proposed location and extent of the works used to divert water from an underground source in Washoe County, by Howard and/or Aline Murphy for irrigation and domestic purposes.

Eugene B. Longfield
State Water Right Surveyor

Subscribed and sworn to before me this 29 day of January 1959.

D. C. Martin
Notary Public in and for the County of Washoe, State of Nevada

My commission expires _____ 19____.

My Commission Expires December 14 1960

Basis of Bearings - Recorded map in State Engineer's office to accompany application Nº 17418.

FILED
Feb. 9, 1959
STATE ENGINEER'S OFFICE

OFFICE
ENGINEER

1959 FEB 9 PM 2 35

MAP
TO ACCOMPANY APPLICATION Nº 17736 TO APPROPRIATE WATER FROM AN UNDERGROUND SOURCE FOR IRRIGATION AND DOMESTIC PURPOSES BY HOWARD AND/OR ALINE MURPHY

WASHOE COUNTY, NEVADA

17736