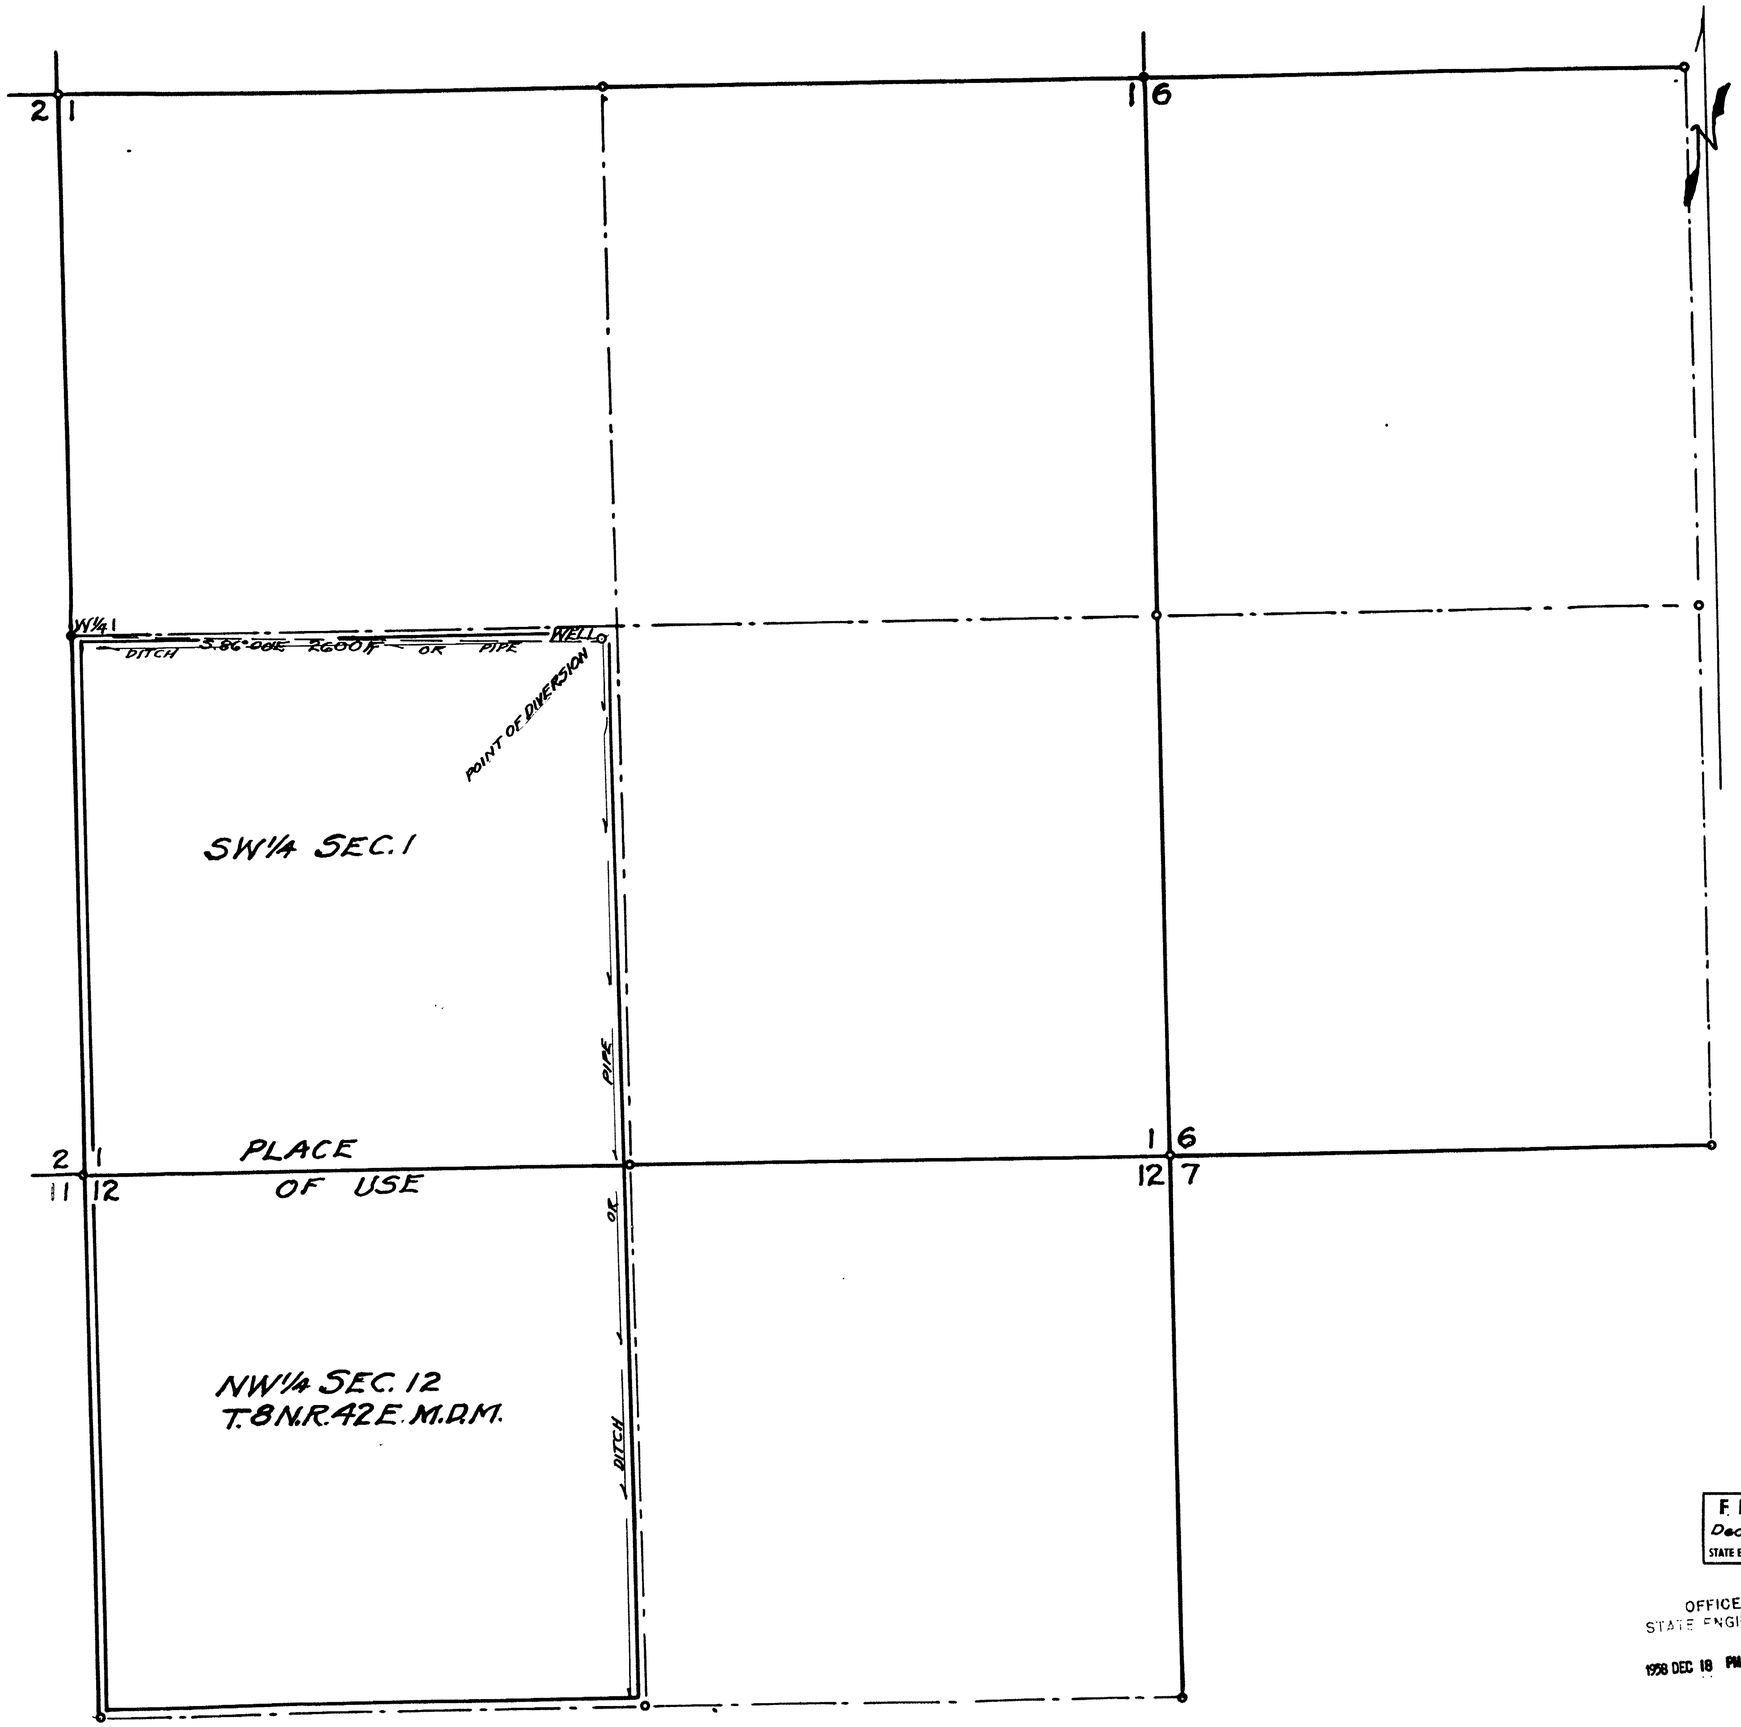

State of Nevada }
County of Mineral } ss.

I, L.B. Spencer, being duly sworn, depose and say that this map has been correctly drawn to the designated scale from the field notes of a survey made by me October 15th 1958; that it truly and correctly shows the extent of the proposed works used to divert the water from Underground in Nye County for Irrigation purposes by Wilmer Hedman That the Point of Diversion and the Place of Use and all other works are fully and correctly shown

L.B. Spencer
State Water Right Surveyor

Subscribed and sworn to before me this 13th day of December 1958

L.E. Fowling
Notary Public in and for
County Nevada

FILED
Dec. 18, 1958
STATE ENGINEER'S OFFICE

OFFICE
STATE ENGINEER
1958 DEC 18 PM 1 00

MAP

To Accompany Application To Appropriate Water For Irrigation Purposes By Wilmer Hedman From Underground Source In Nye County, Nevada.

SCALE 1" = 400 ft. Surveyed Oct. 15th 1958
By L.B. Spencer, St. W.R. Surveyor
Mina, Nevada.

17739