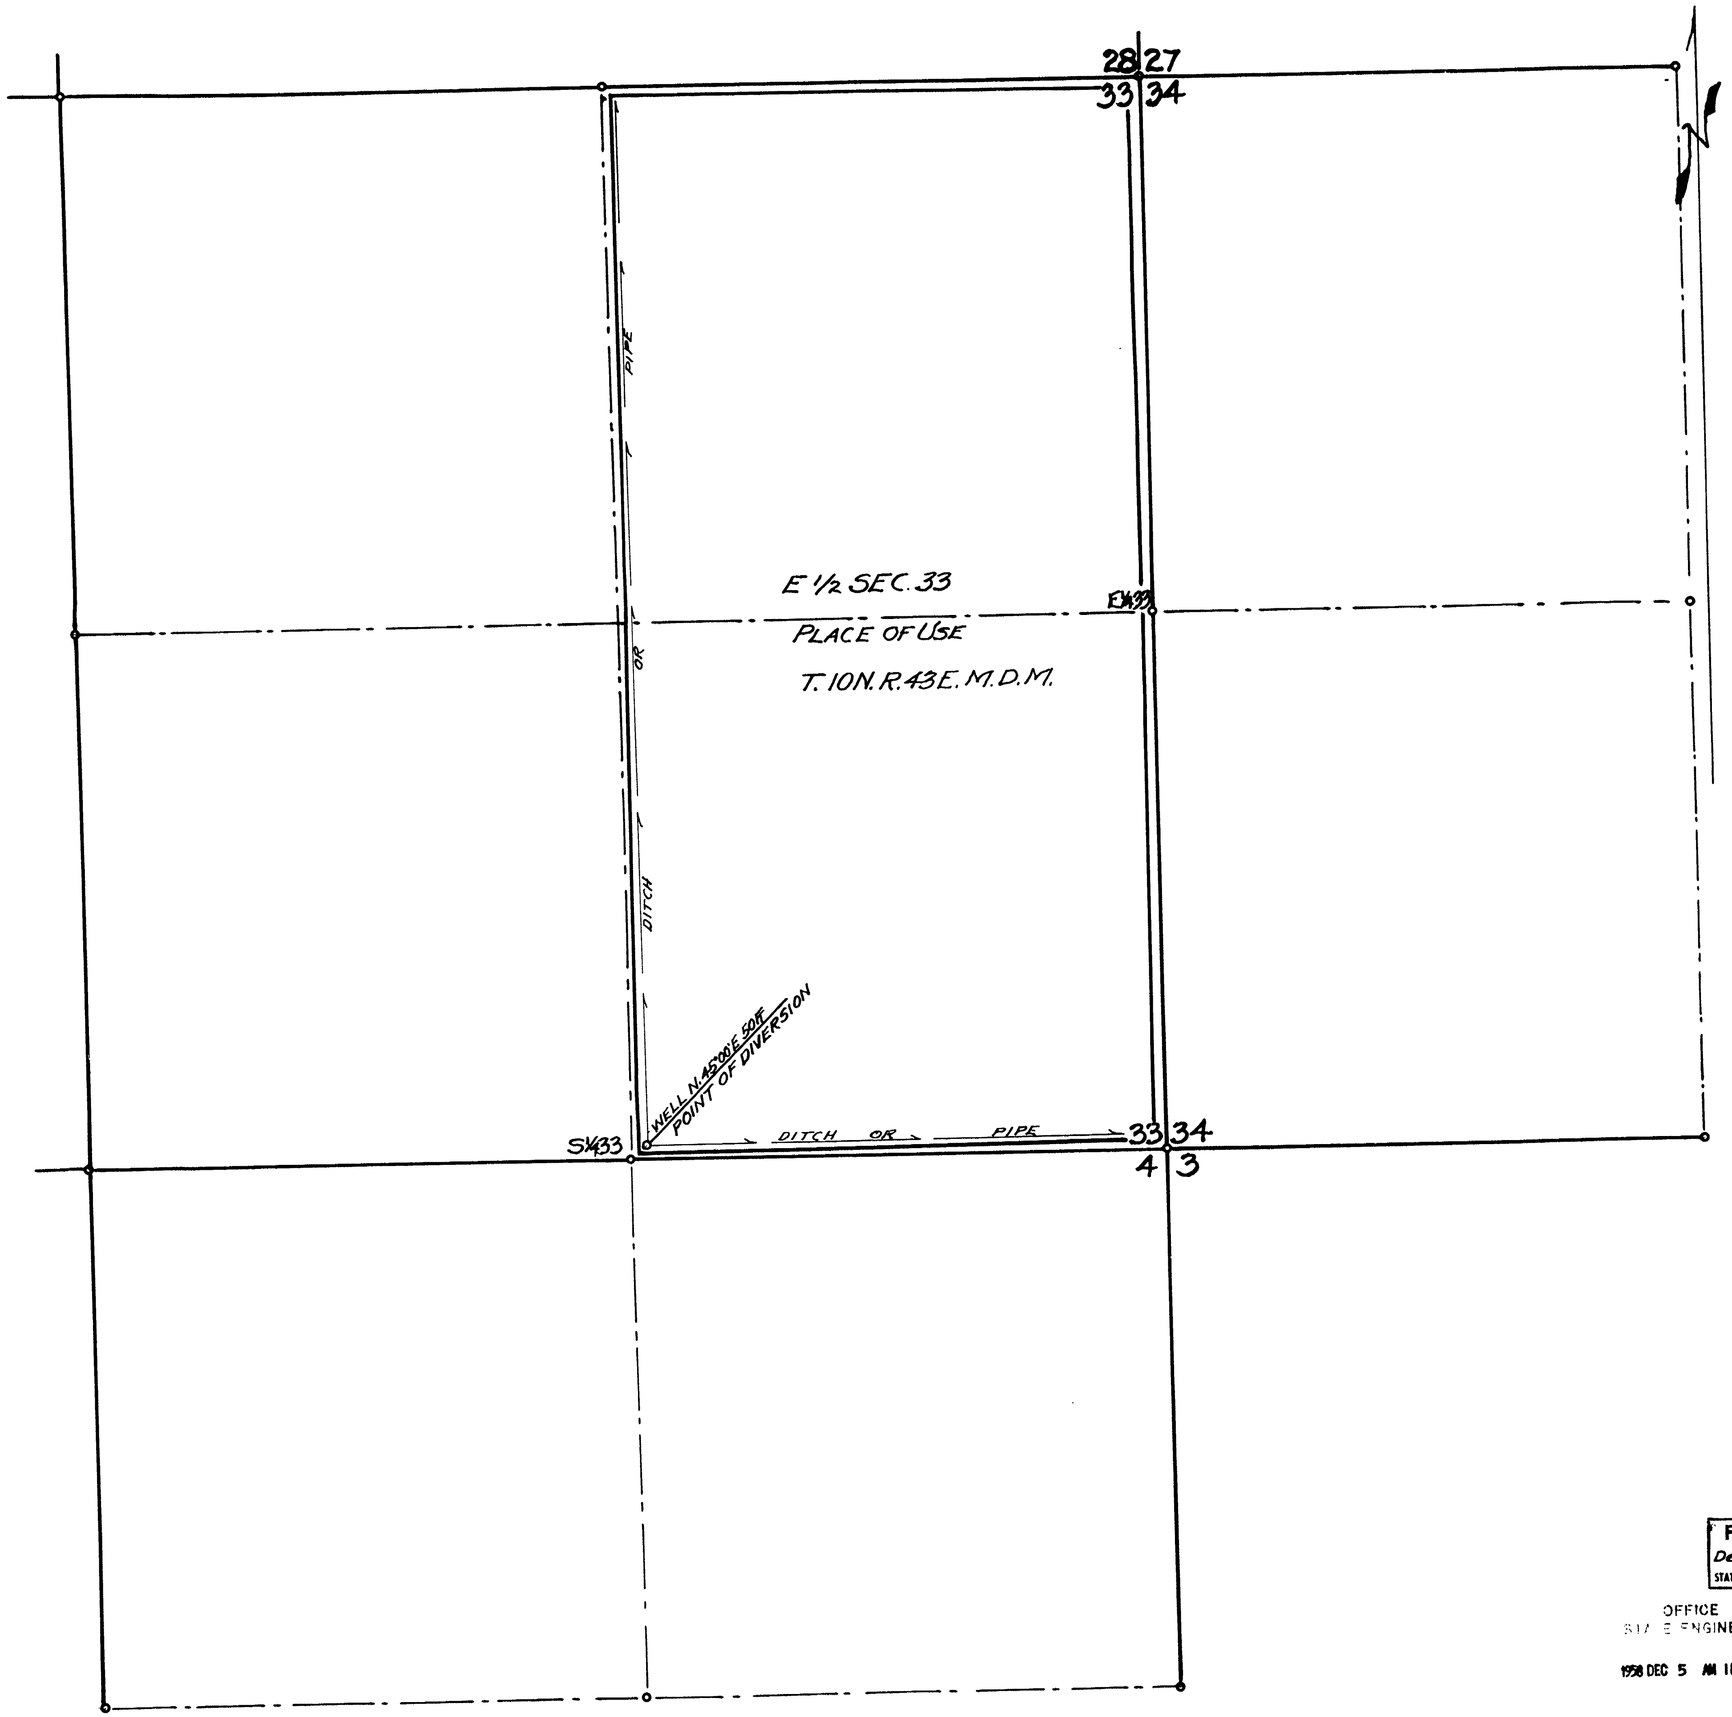

State of Nevada }
County of Nye } ss.

I, L.B. Spencer, being duly sworn, depose and say that this map has been correctly drawn to the designated scale from the field notes of a survey made by me October 16th 1958; that it truly and correctly shows the extent of the proposed works used to divert the water from Underground in Nye County for Irrigation purposes by Helen Waechter. That the Point of Diversion and the Place of Use and all other works are fully and correctly shown

L.B. Spencer
State Water Right Surveyor

Subscribed and sworn to before me this 3rd day of November 1958

William Pohlke
Notary Public in and for
Nye County Nevada

FILED
Dec. 5, 1958
STATE ENGINEER'S OFFICE

OFFICE
STATE ENGINEER

1958 DEC 5 AM 11 38

MAP

To Accompany Application To Appropriate Water For Irrigation Purposes
By Helen Waechter
From Underground Source
In Nye County, Nevada.

SCALE 1" = 400 ft. Surveyed Oct. 16th 1958
By L.B. Spencer, St. W.R. Surveyor
Mina, Nevada.

23

17742

17742