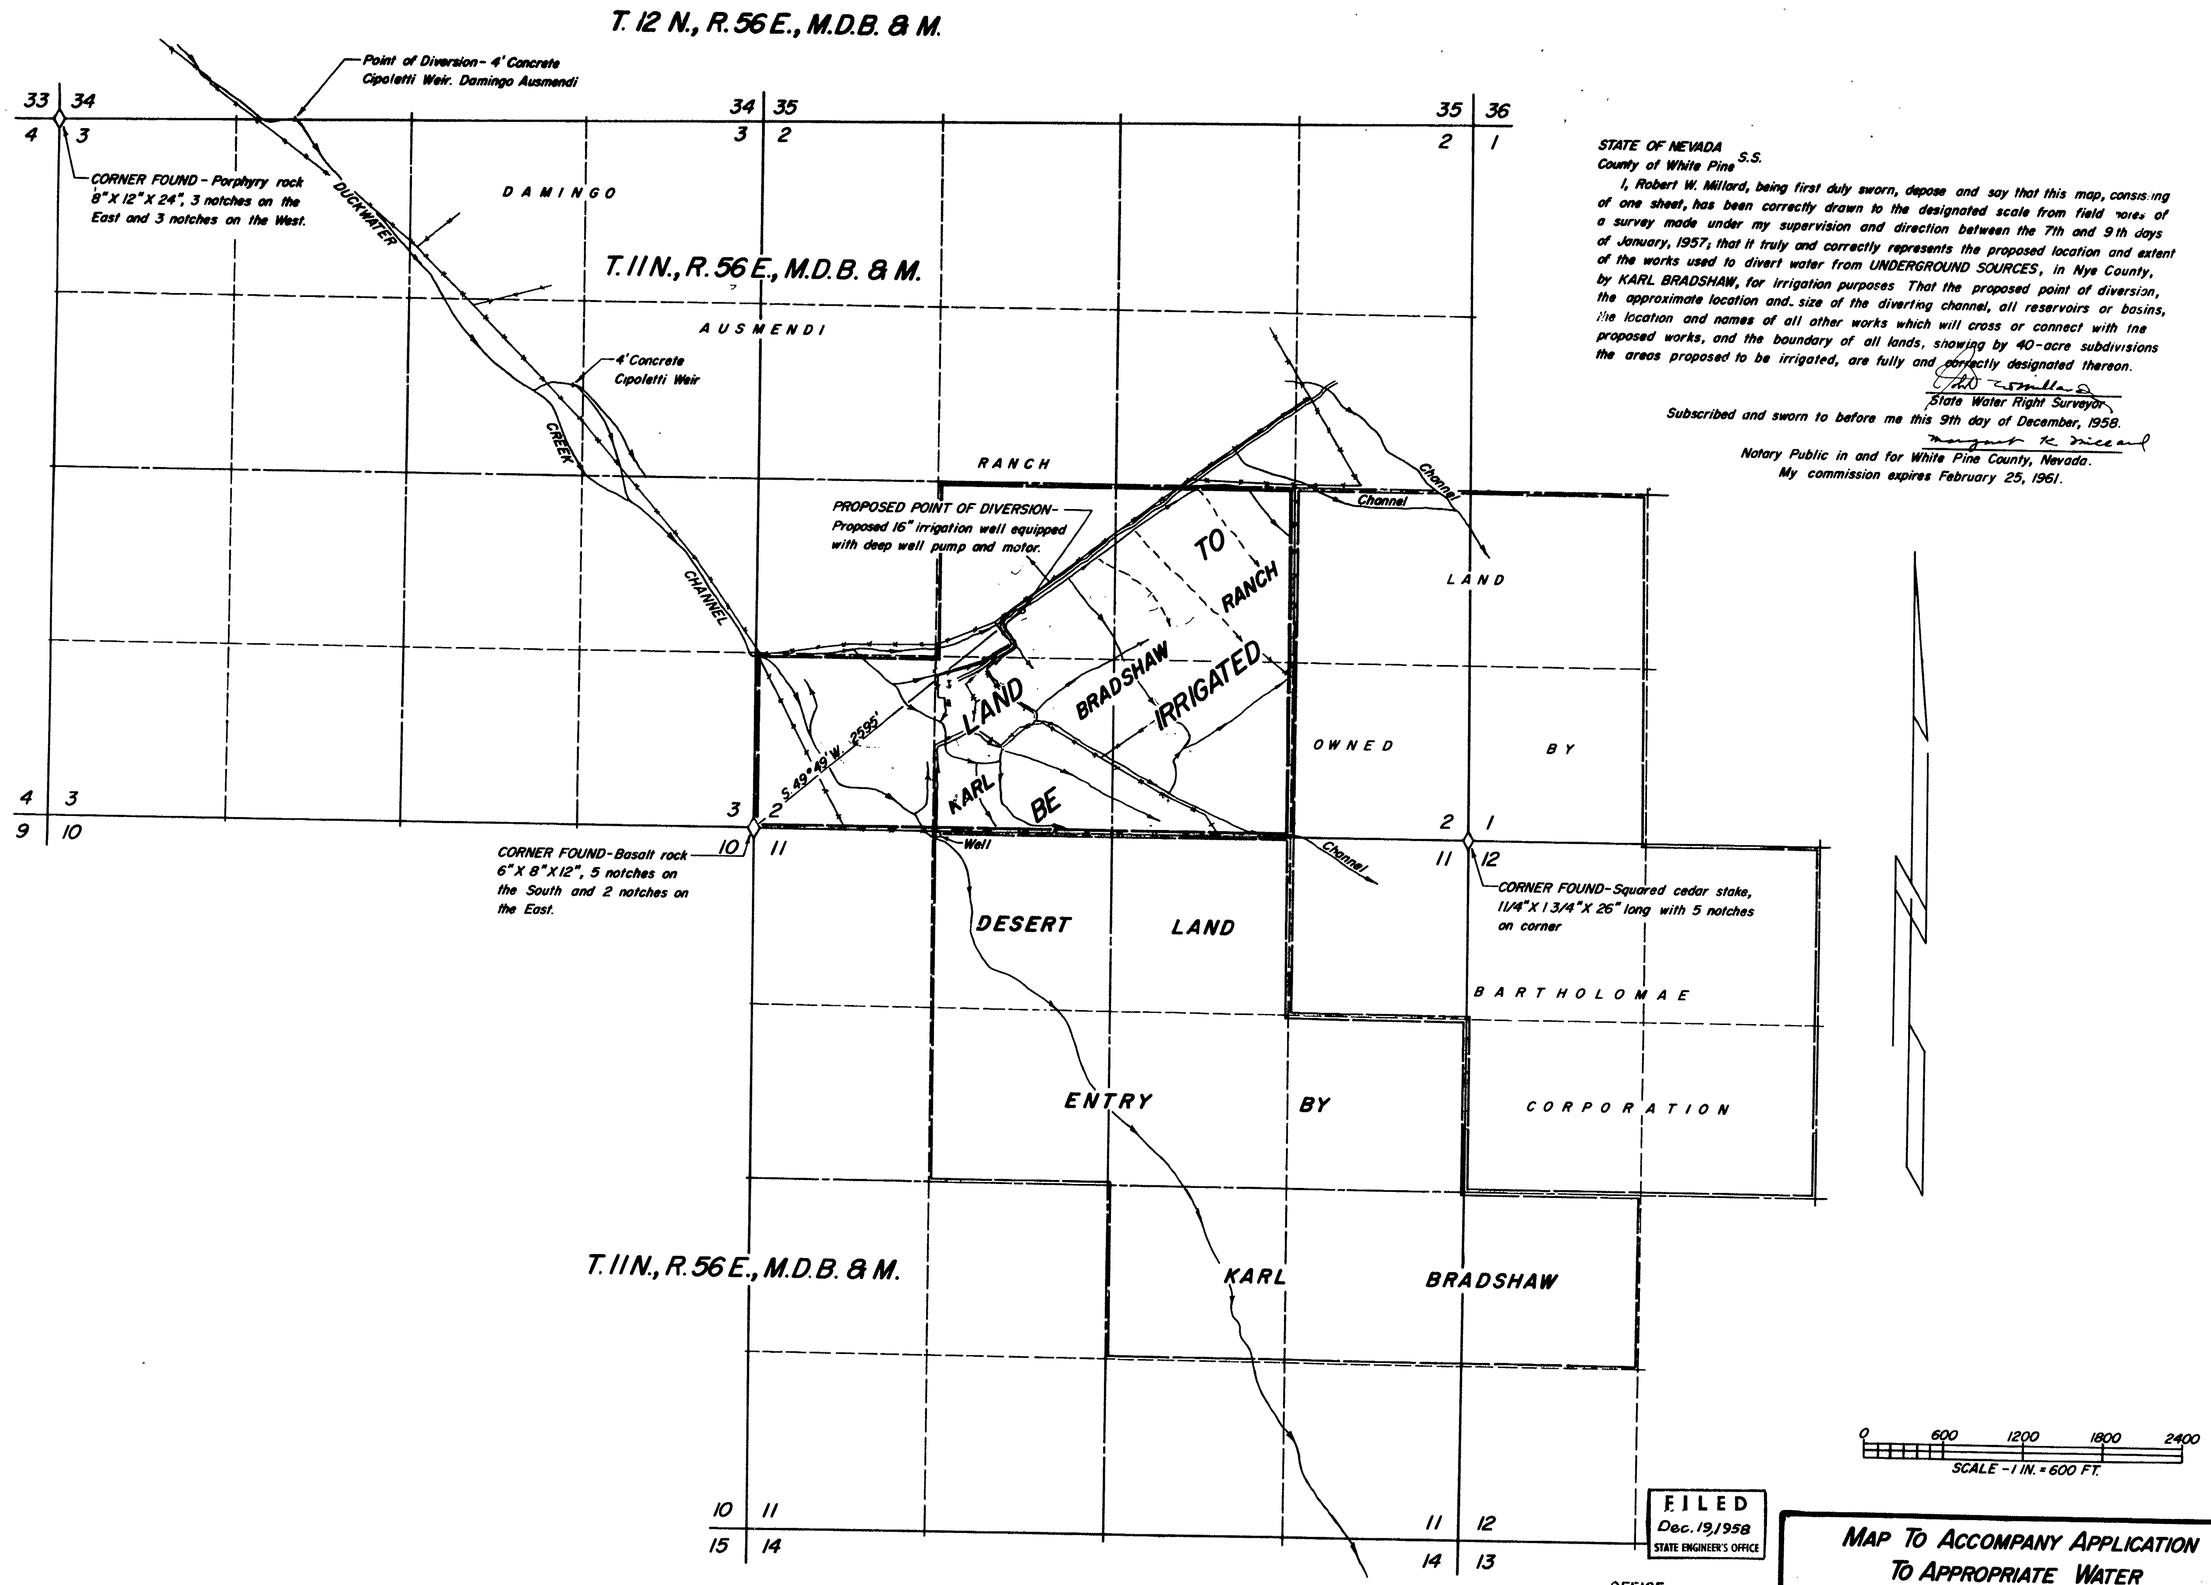

STATE OF NEVADA
County of White Pine S.S.

I, Robert W. Millard, being first duly sworn, depose and say that this map, consisting of one sheet, has been correctly drawn to the designated scale from field notes of a survey made under my supervision and direction between the 7th and 9th days of January, 1957; that it truly and correctly represents the proposed location and extent of the works used to divert water from UNDERGROUND SOURCES, in Nye County, by KARL BRADSHAW, for irrigation purposes That the proposed point of diversion, the approximate location and size of the diverting channel, all reservoirs or basins, the location and names of all other works which will cross or connect with the proposed works, and the boundary of all lands, showing by 40-acre subdivisions the areas proposed to be irrigated, are fully and correctly designated thereon.

Robert W. Millard
State Water Right Surveyor.

Subscribed and sworn to before me this 9th day of December, 1958.

Margaret K. Miccard
Notary Public in and for White Pine County, Nevada.
My commission expires February 25, 1961.

FILED
Dec. 19, 1958
STATE ENGINEER'S OFFICE

OFFICE
STATE ENGINEER
[redacted]

MAP TO ACCOMPANY APPLICATION TO APPROPRIATE WATER

FOR IRRIGATION

BY KARL BRADSHAW

FROM UNDERGROUND SOURCES

SURVEYED BY F. W. MILLARD & SON ELY, NEVADA
DECEMBER 9, 1958

17753

17753