Sec	Sub.	T	R	Acres	Cult.	Date
8	SENE	14S	65E	23	Alfalfa	Sup'l.
8	SENE	14S	65E	18	"	New
8	NENE	14S	65E	10	"	New
8	NENE	14S	65E	20	"	Sup'l.

Maps under 12576 & 12774 verify above — to DPW 2-7-62

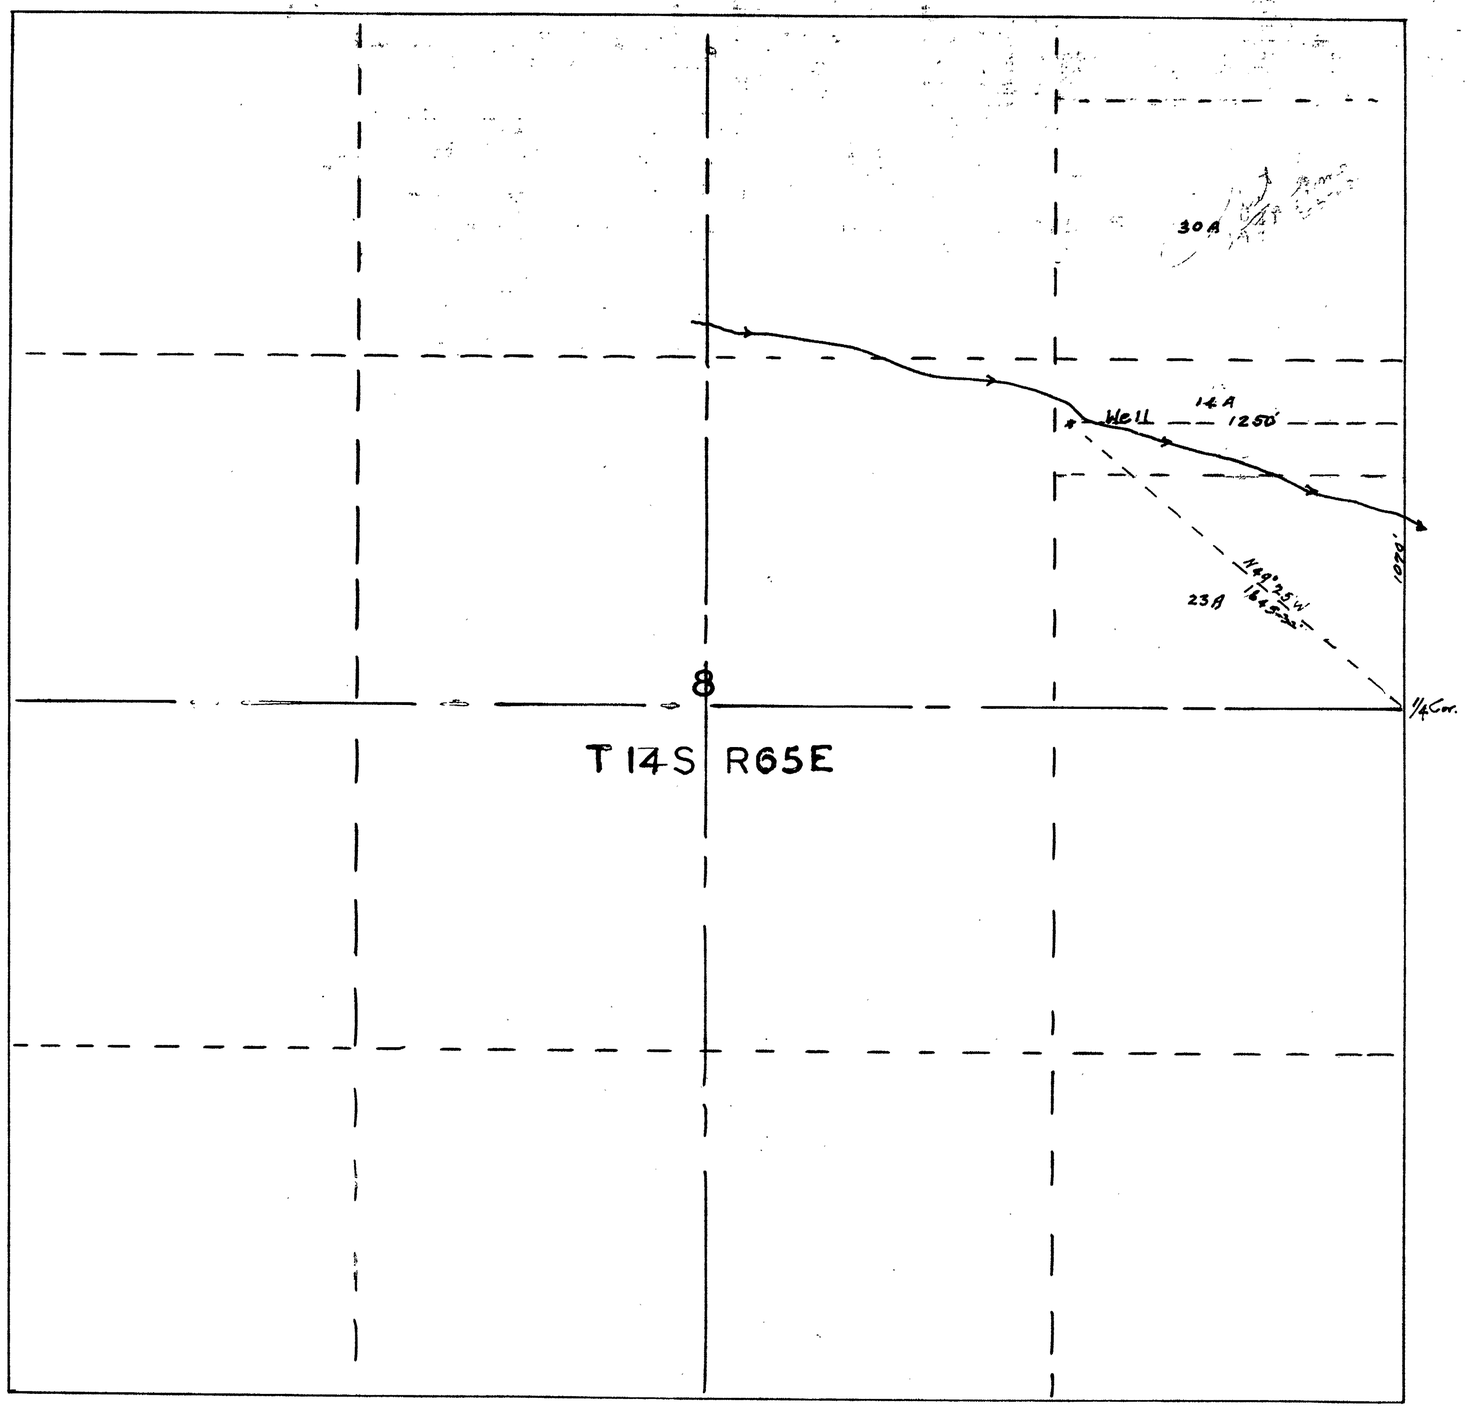

STATE OF UTAH
COUNTY OF WASHINGTON } ss

I, Leo A. Snow, a Civil Engineer, being first duly sworn deposes and say that this map, consisting of one sheet has been correctly drawn to the designated scale from field notes of a survey made by me on Nov. 25, 1952; that it truly and correctly represents the location of the works designed to divert water from a well in Clark County, Nevada, by Clarvid Lewis of Moapa for stockwatering and irrigation purposes. That the boundary of all lands showing by 40 acre subdivisions the acres to be irrigated there on are correctly designated.

State Water Rights Surveyor.

Subscribed and sworn to before me this 7th day of January, 1959.

Notary Public

My Commission expires March 4, 1968

F.I.L.E.D
Jan. 14, 1959
STATE ENGINEER'S OFFICE

CERTIFICATE No. 5563 ISSUED June 20, 1963

MAP
TO ACCOMANY APPLICATION
TO APPROPRIATE WATER
BY
CLARVID LEWIS
MOAPA — NEVADA

17754