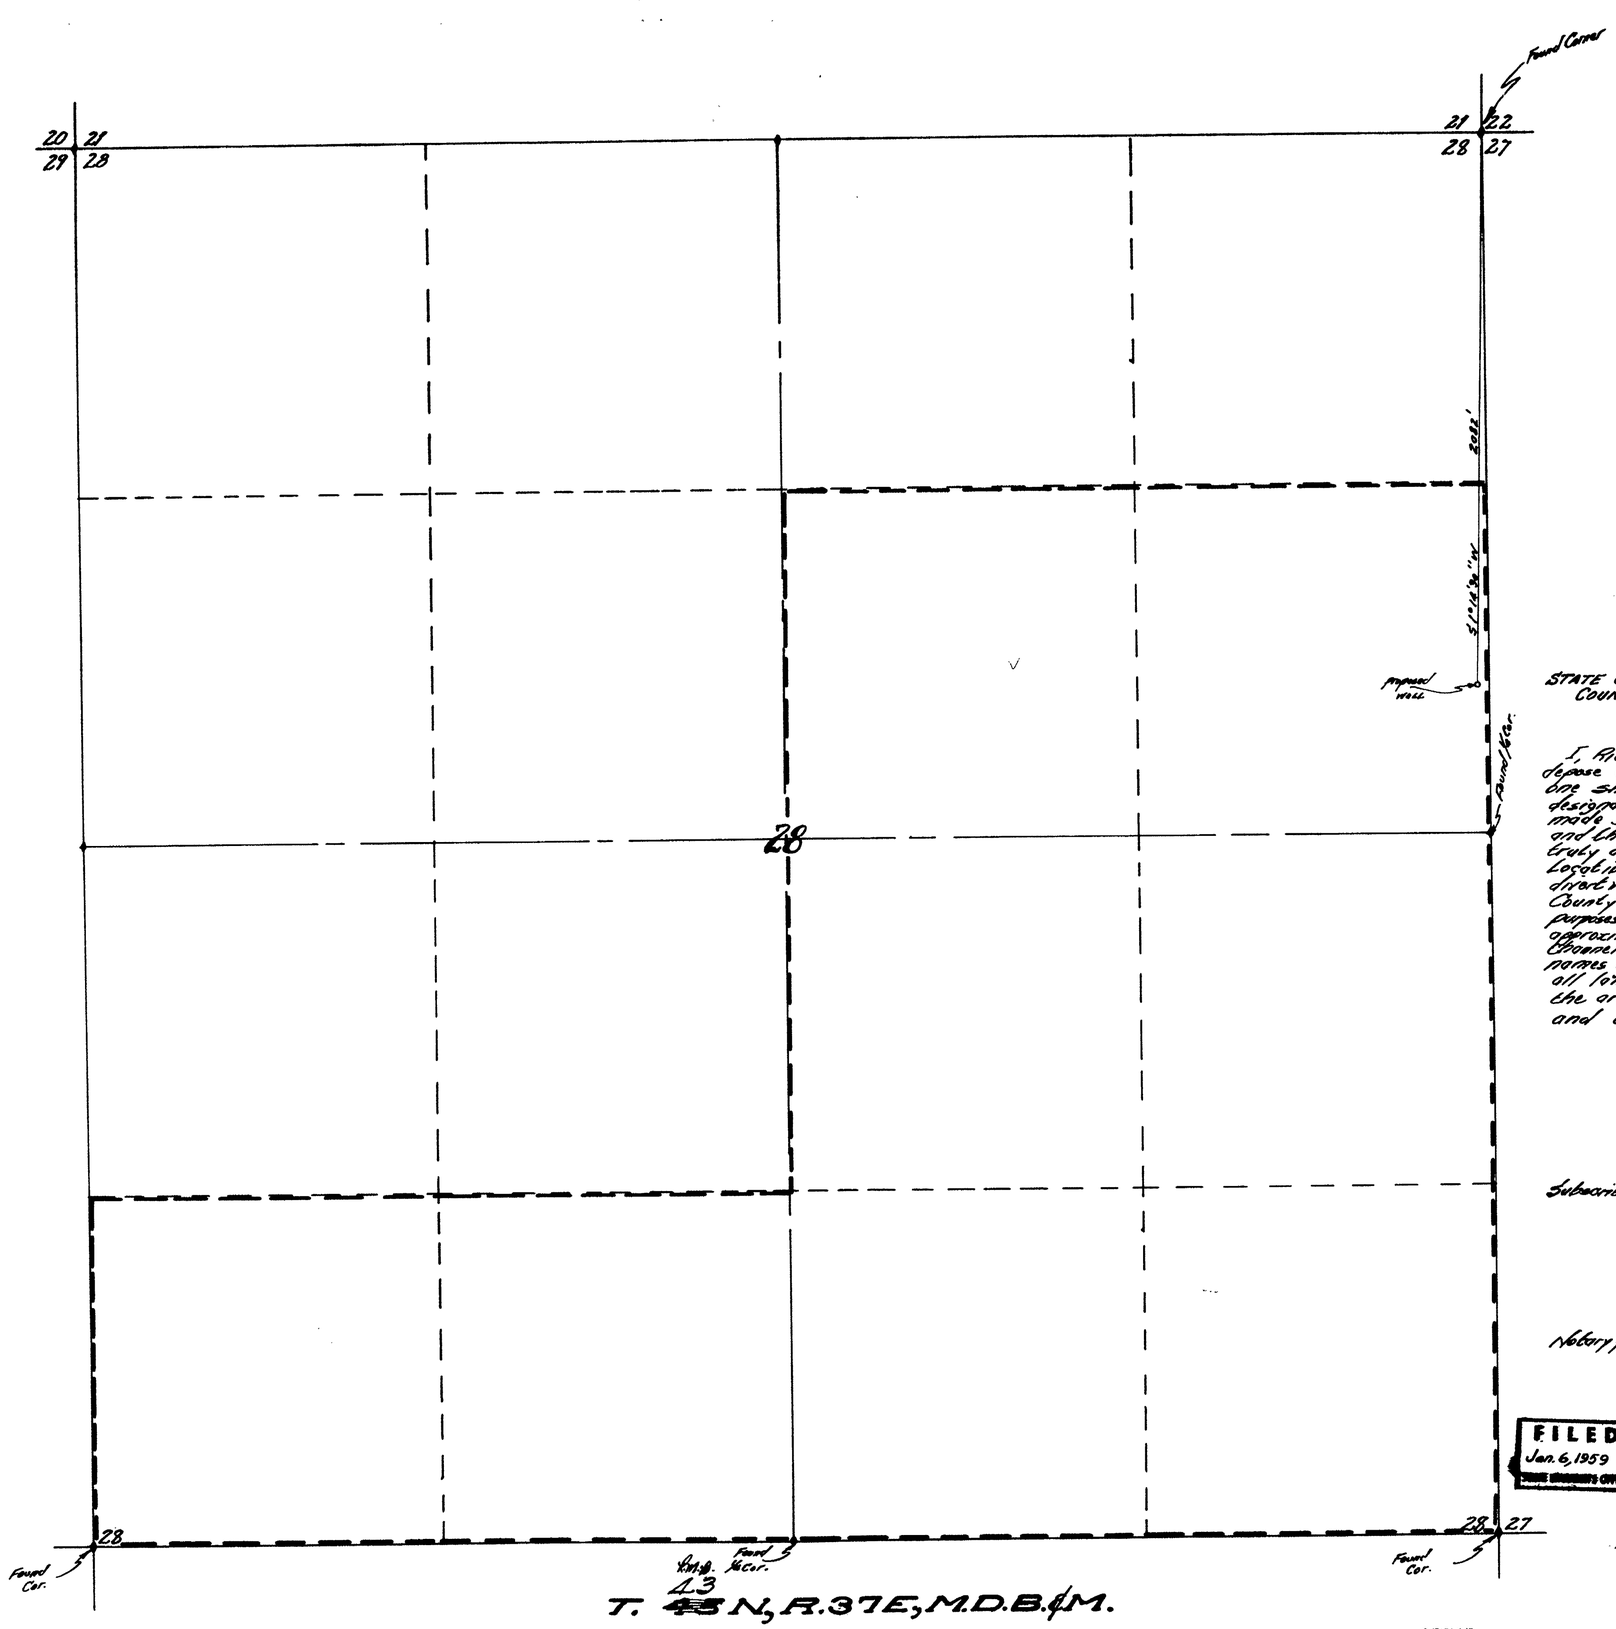

STATE OF NEVADA
COUNTY OF HUMBOLDT } S.S.

I, Richard M. Block being first duly sworn, depose and say that this map, consisting of one sheet, has been correctly drawn to the designated scale from field notes of a survey made by me between the 1st day of January and the 3rd day of January 1959. That it truly and correctly represents the proposed location and extent of the works used to divert water from underground, in Humboldt County by JOHN BRANDT AND E.H. BRANDT for irrigation purposes. That the proposed point of diversion, the approximate location and size of the diverting channel, all reservoirs or basins, the location and names of all other works, and the boundary of all lands showing by 40-acre sub-division the areas proposed to be irrigated, are fully and correctly designated thereon.

Richard M. Block
STATE WATER RIGHT SURVEYOR

Subscribed and sworn to before me this 5th day of January, 1959

Pauline Leighton
Notary Public in and for Humboldt County, Nevada

FILED
Jan. 6, 1959
STATE ENGINEER'S OFFICE

SCALE 1 INCH = 300 ft.

OFFICE
STATE ENGINEER
1959 JAN 6 AM 11 31

MAP

TO ACCOMPANY APPLICATION TO APPROPRIATE WATER FOR IRRIGATION BY- JOHN BRANDT AND E.H. BRANDT FROM UNDER-GROUND

17761