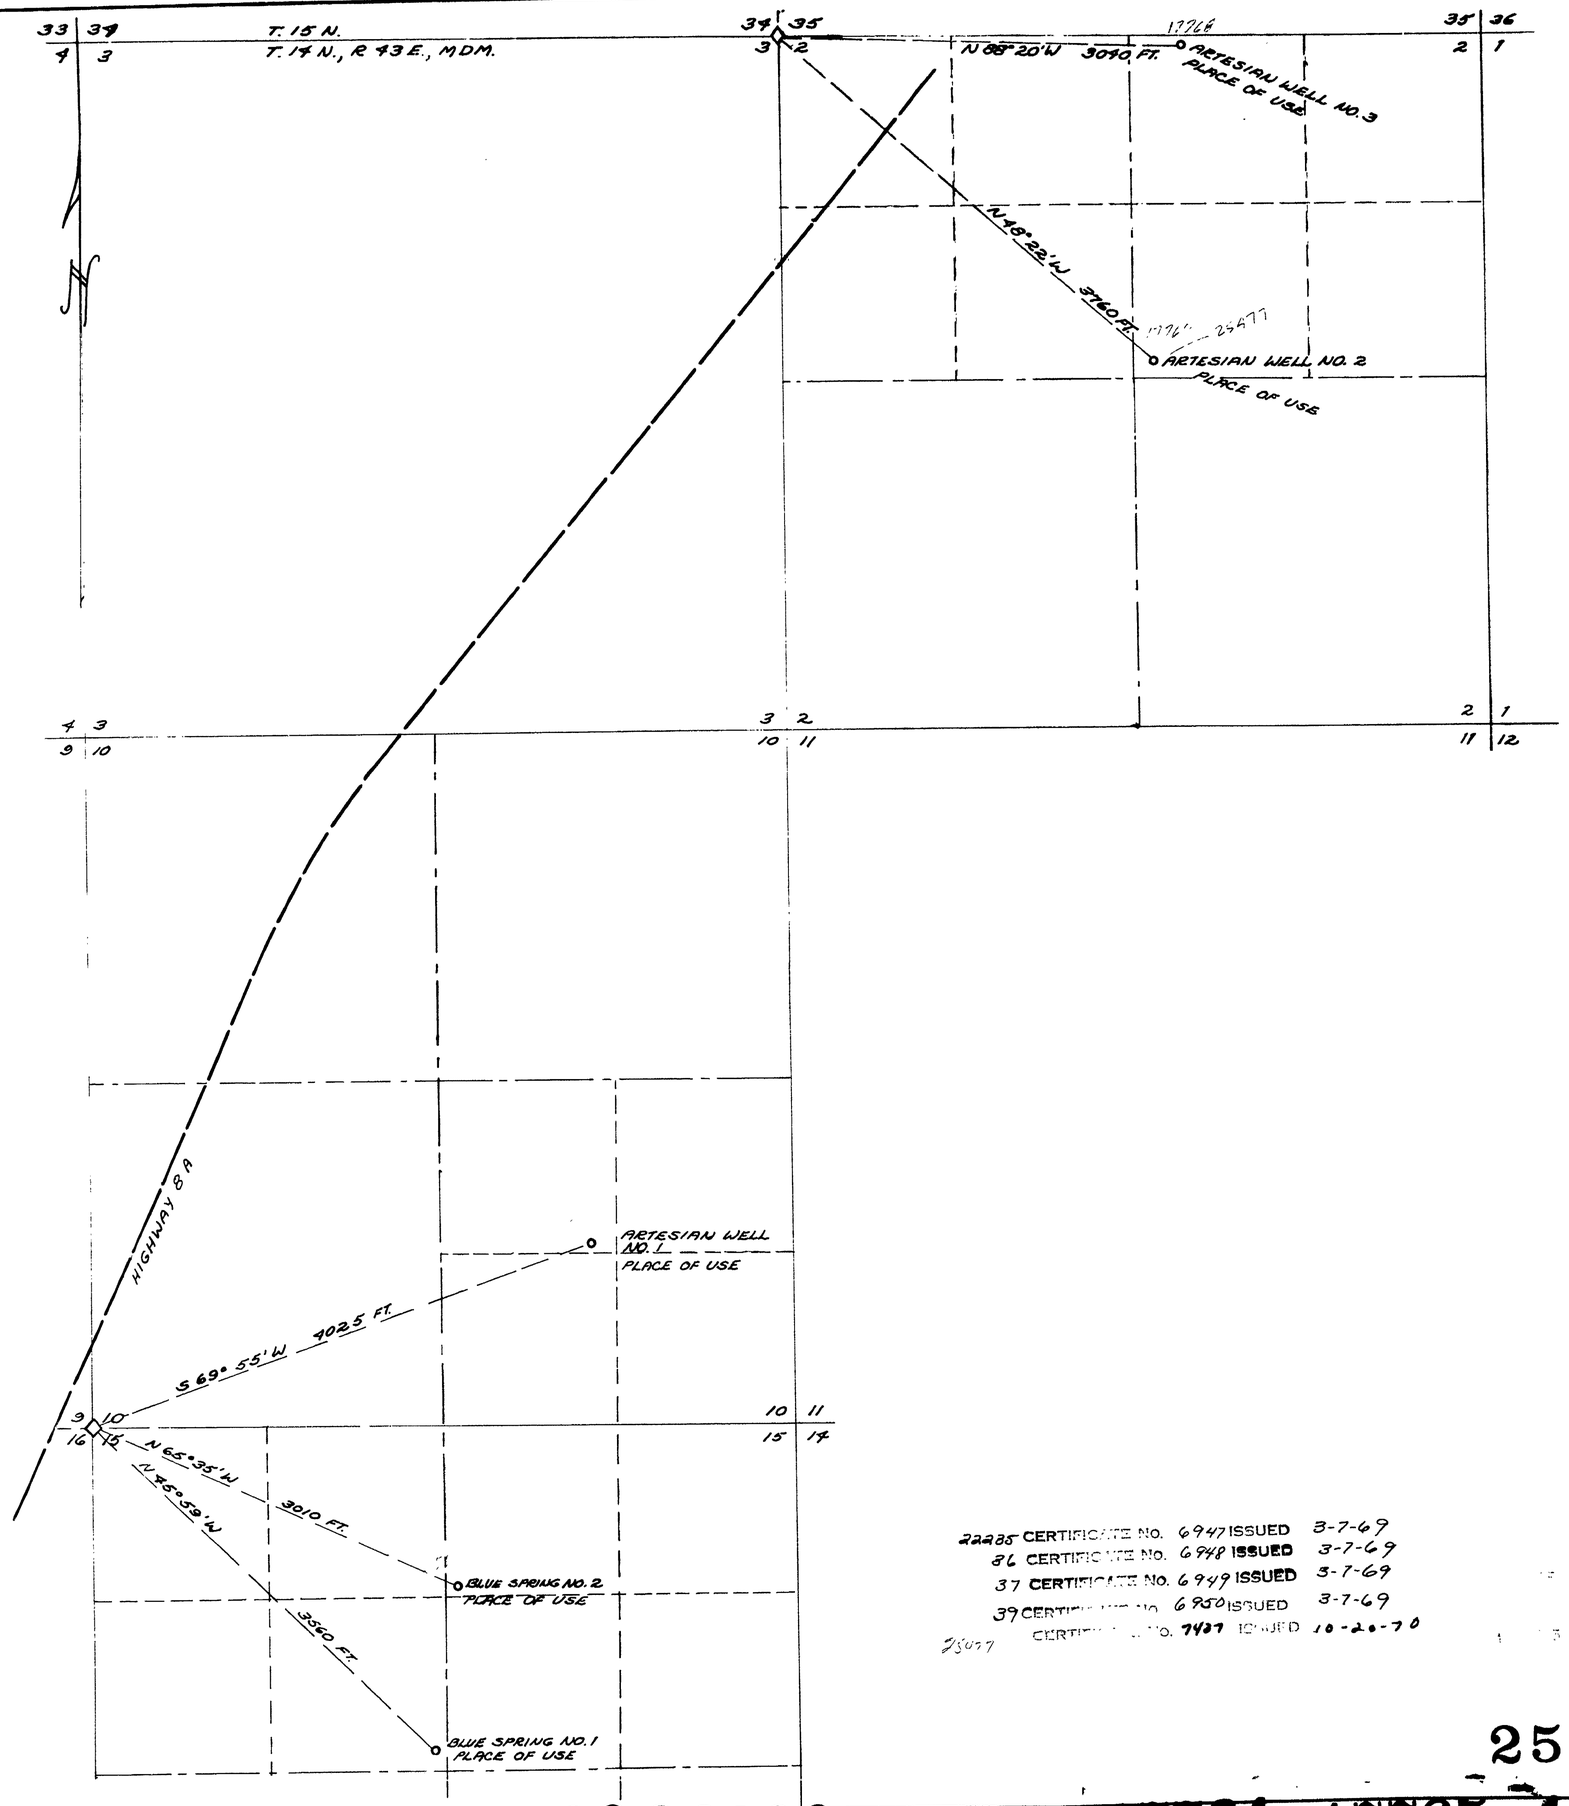

STATE OF NEVADA
COUNTY OF NYE } SS.

I, Harry H. Hughes, being first duly sworn, depose and say that this map, consisting of one sheet, has been correctly drawn to the designated scale from field notes of a survey made by me (or under my supervision and direction) between the 15th day of March and the 29th day of March, 1959; that it truly and correctly represents the proposed location and extent of the works used to divert water from Blue Springs & Artesian Wells, in Nye County, by Frank H. Corradini for stockwatering purposes. That the proposed point of diversion, the approximate location and size of the diverting channel, all reservoirs or basins, the location and names of all other works which will cross or connect with the proposed works, and the boundary of all lands, showing by 40-acre subdivisions the areas proposed to be utilized, are fully and correctly designated thereon.

Harry H Hughes
State Water Right Surveyor

Subscribed and sworn to before me
this 1st day of April 1959
Notary Public in and for Nye County, Nevada

SCALE ~ 1 IN. = 600 FT.

0 600 1200 1800 2400

FILED
April 3, 1959
STATE ENGINEER'S OFFICE

22235 CERTIFICATE No. 6947 ISSUED 3-7-69
36 CERTIFICATE No. 6948 ISSUED 3-7-69
37 CERTIFICATE No. 6949 ISSUED 3-7-69
39 CERTIFICATE No. 6950 ISSUED 3-7-69
25077 CERTIFICATE No. 7427 ISSUED 10-20-70

25477

MAP TO ACCOMPANY
APPLICATIONS TO APPROPRIATE WATER
FOR
STOCKWATERING
BY
FRANK H. CORRADINI
FROM
SPRINGS & ARTESIAN WELLS

25234

22239 22238 22237 22236 22235 File Under → 17764 17765 17766 17767 17768