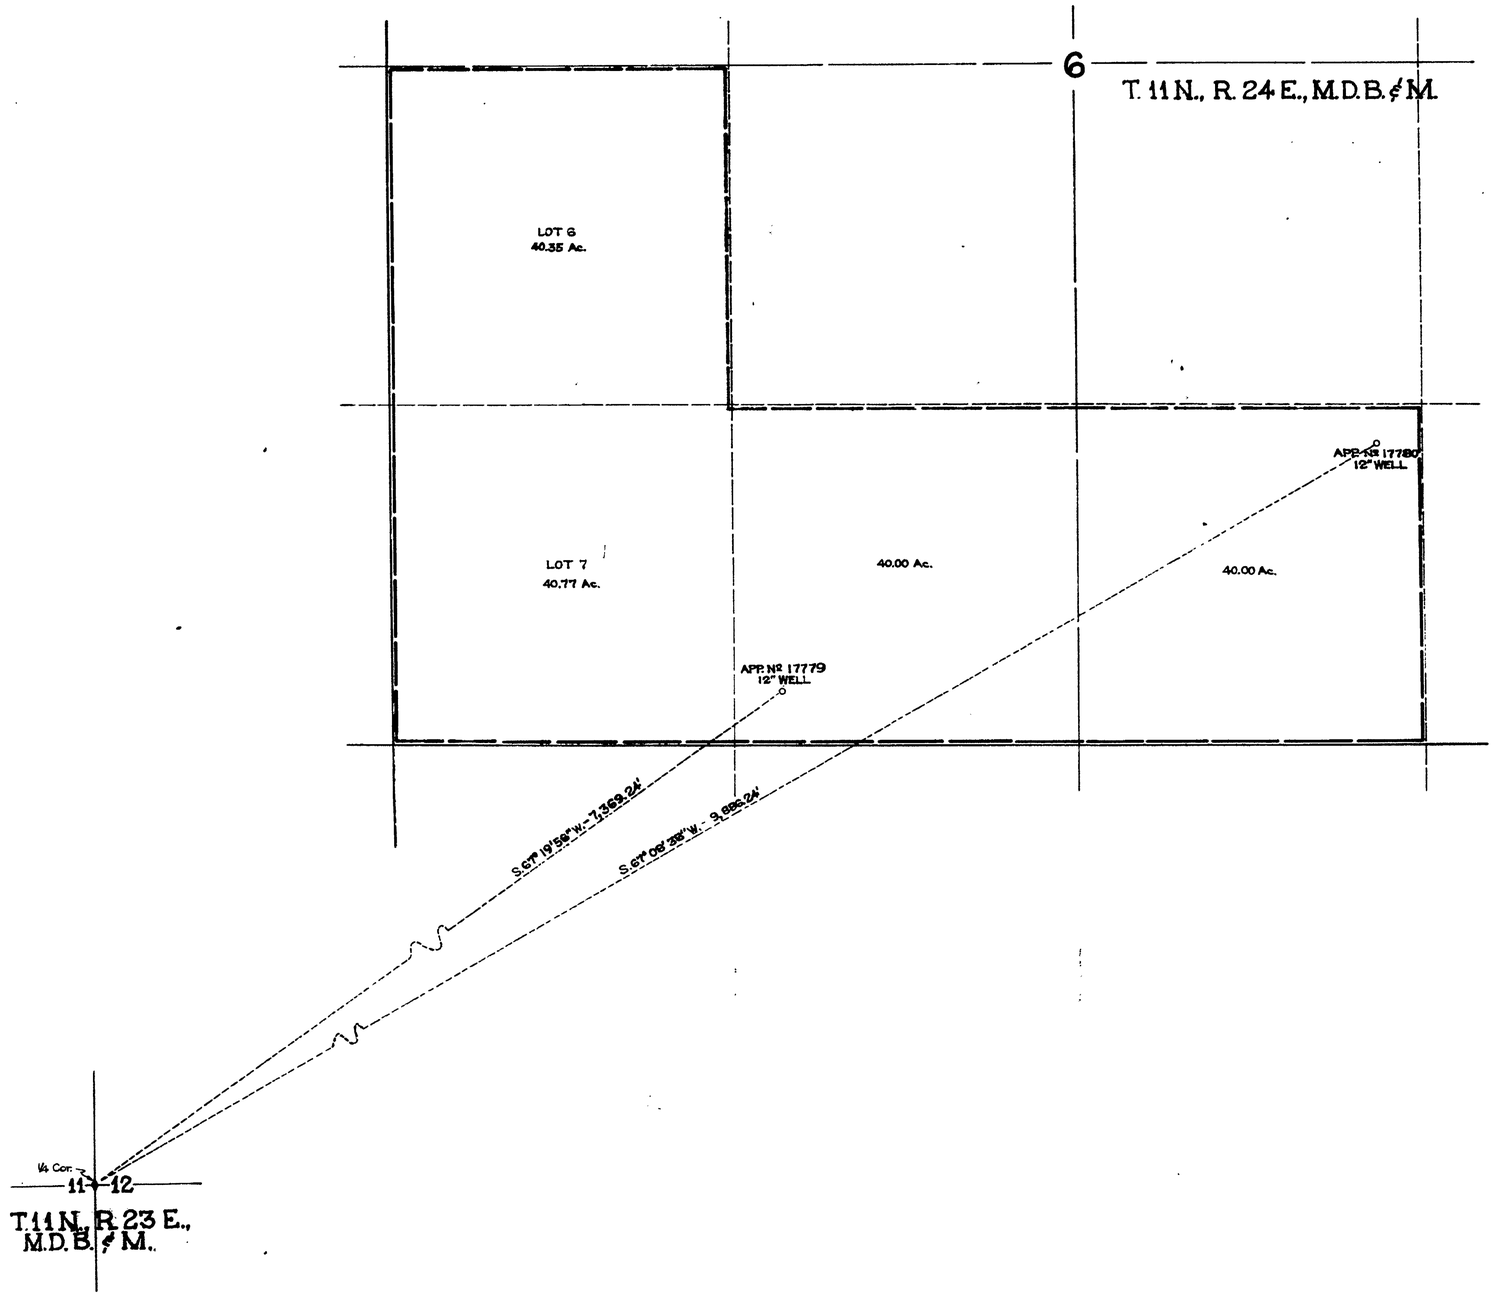

State of Nevada
County of ss.

I, Lawrence G. Chambers, being first duly sworn, depose and say that this map has been correctly drawn to the designated scale from field notes of a survey made by me between the 5th day of Feb. and the 7th day of Feb., 1957, that it truly and correctly represents the location and extent of the works to be used to divert water from underground sources in Lyon County by BISHOP E. EDWARDS for domestic & irrigation purposes under application Nos. 17779 17780. That the point of diversion, the location of the diverting device, the location and extent of lands owned or controlled by the applicant upon which water applied for under application Nos. 17779 17780 is to be used, together with the area and kind of culture in each 40-acre subdivision, and the location and names of all other works or streams which are crossed by or connected with said works are fully and correctly designated thereon.

Lawrence G. Chambers
State Water Right Surveyor
R.E. 459

Subscribed and sworn to before me this 23rd day of March, 1959.

Glen D. Stevens
Notary Public in and for Ormsby County, Nevada.
My commission expires Feb. 15, 1961.

SCALE — 1" = 300'

FILED
March 25, 1959
STATE ENGINEER'S OFFICE

OFFICE
STATE ENGINEER
1959 MAR 25 AM 10 57

— MAP —
TO ACCOMPANY APPLICATION TO
APPROPRIATE WATER FROM
UNDERGROUND SOURCES BY
BISHOP EUGENE EDWARDS

17780 File Under → 17779