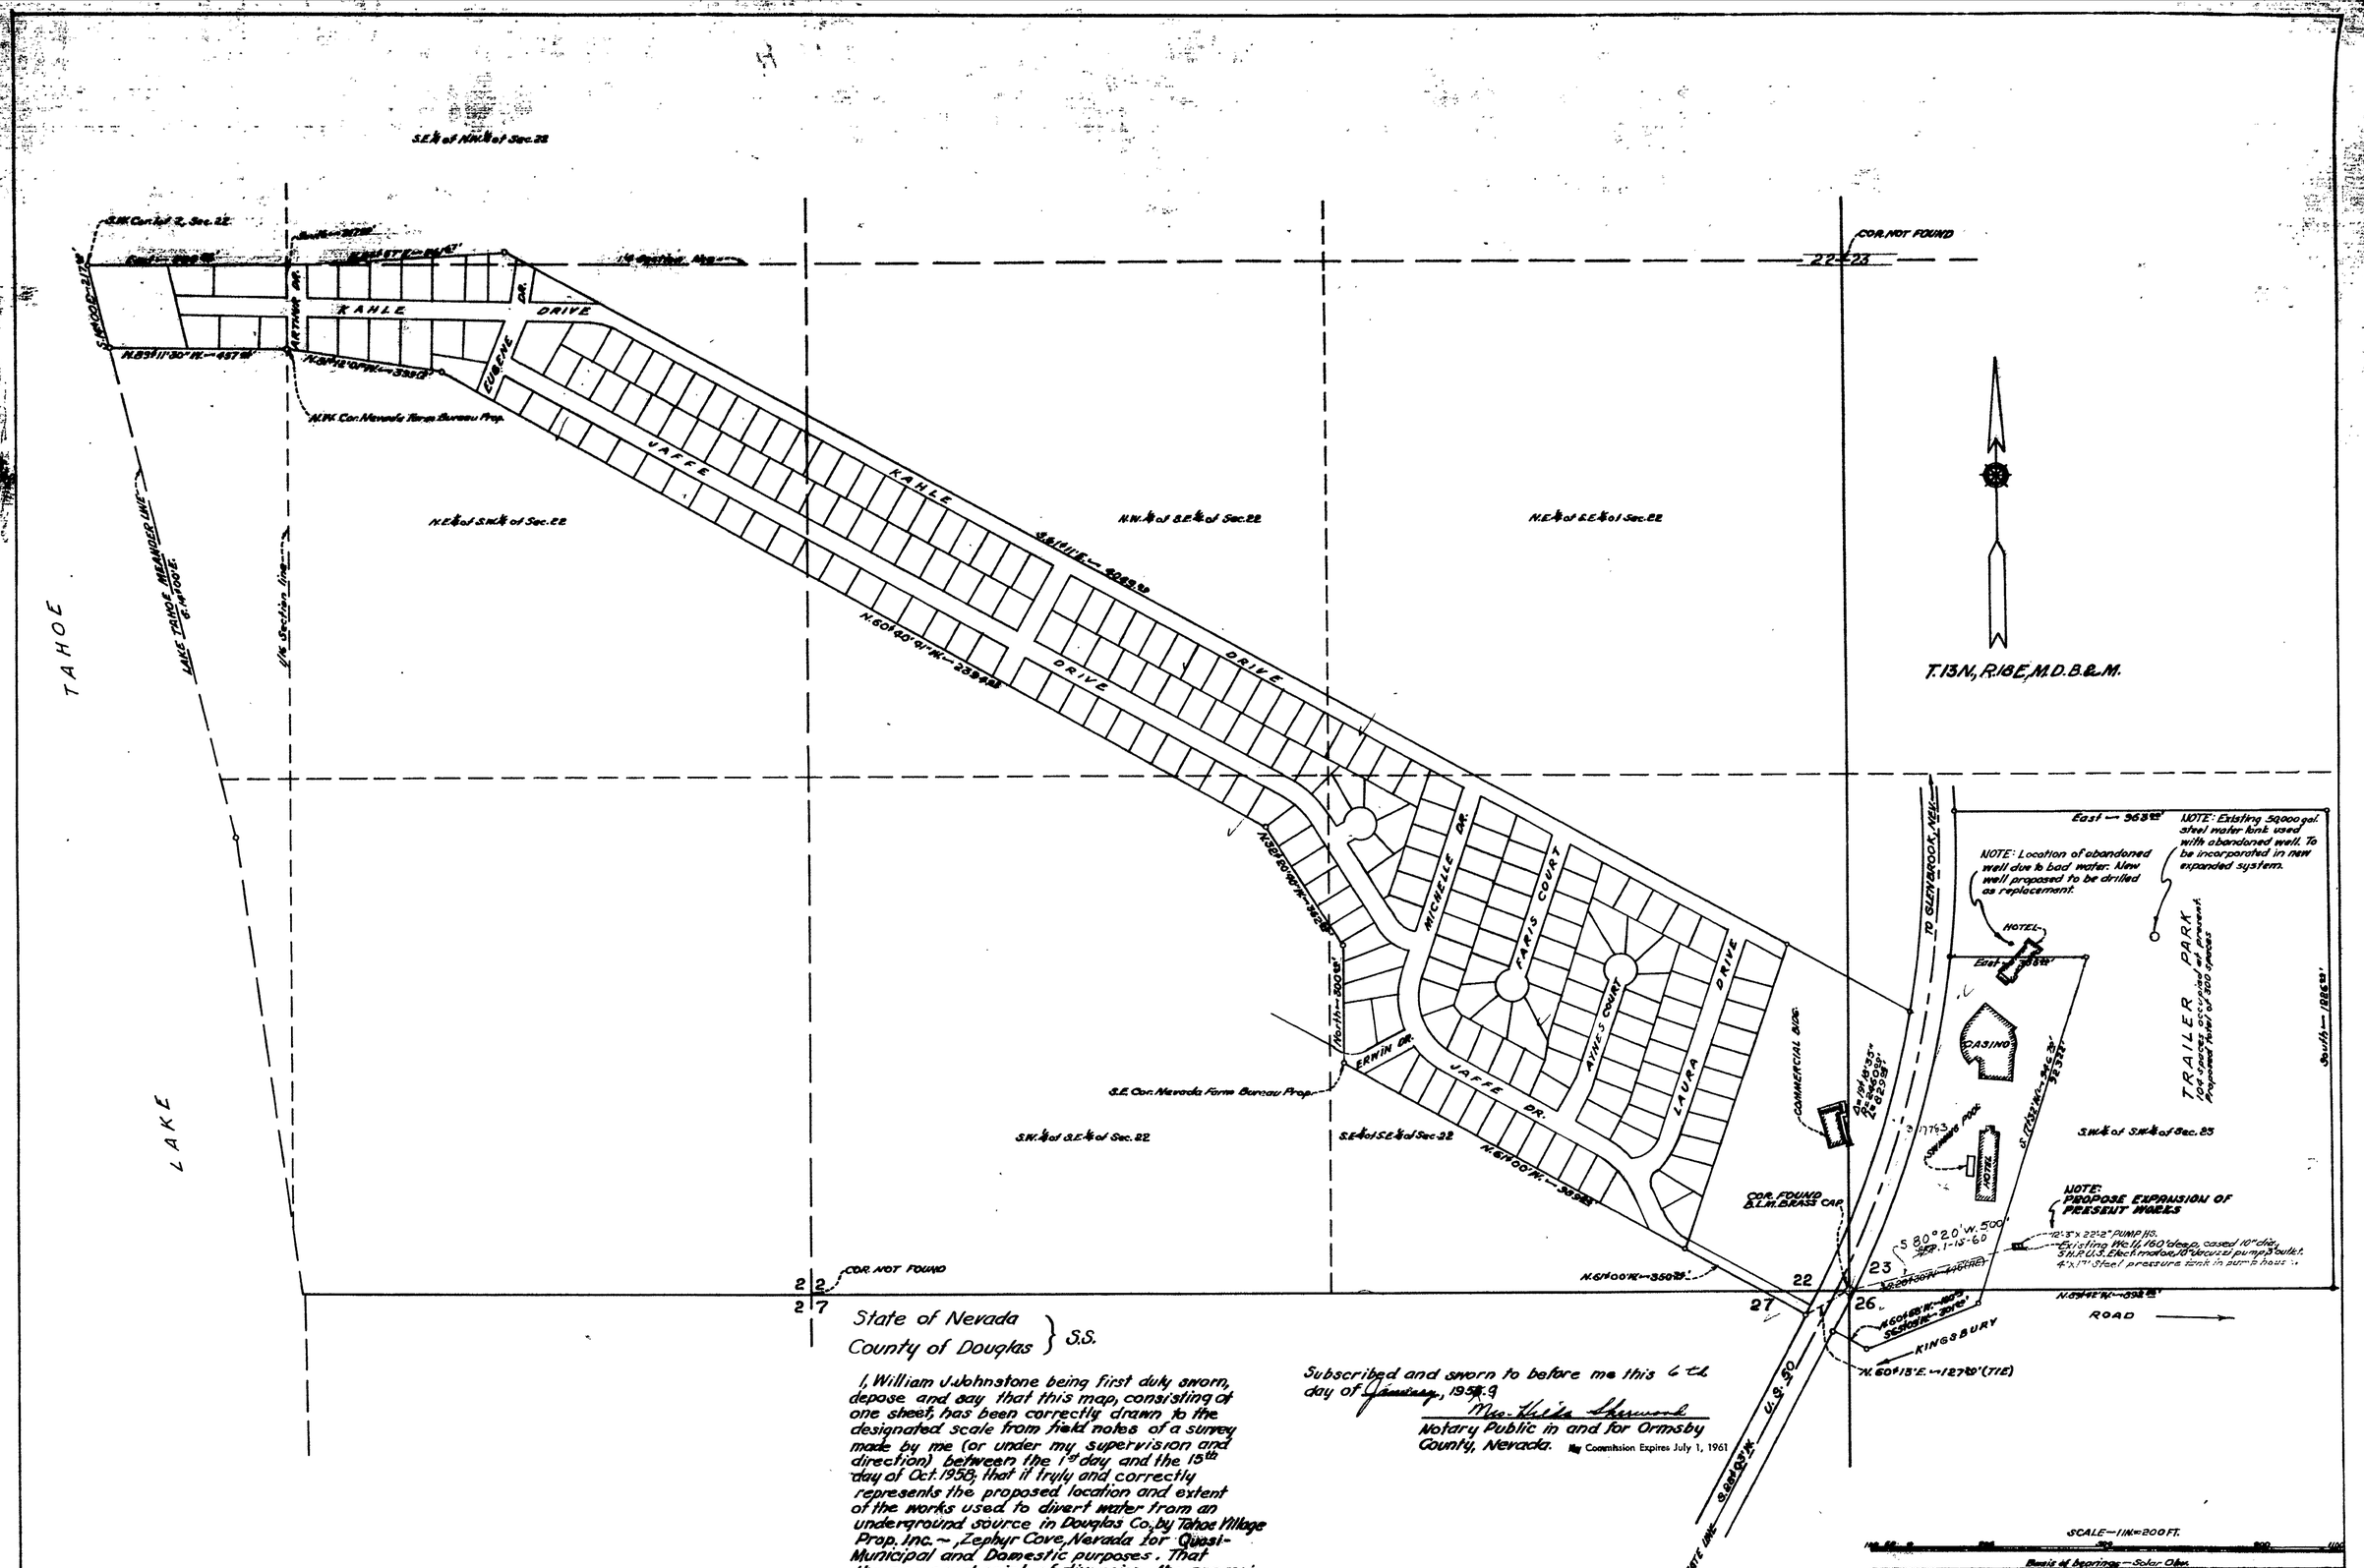

State of Nevada
County of Douglas } S.S.

I, William J. Johnstone being first duly sworn, depose and say that this map, consisting of one sheet, has been correctly drawn to the designated scale from field notes of a survey made by me (or under my supervision and direction) between the 1st day and the 15th day of Oct. 1958; that it truly and correctly represents the proposed location and extent of the works used to divert water from an underground source in Douglas Co., by Tahoe Village Prop. Inc. ~, Zephyr Cove, Nevada for Quasi-Municipal and Domestic purposes. That the proposed point of diversion, the approximate location and size of the diverting channel, all reservoirs or basins, the location, and names of all other works which will cross or connect with the proposed works, and the boundary of all lands showing by 40 acre subdivisions the areas upon which it is proposed to use water for Quasi-Municipal and Domestic purposes are fully and correctly designated thereon.

William J. Johnstone
State ~~Water~~ Right Surveyor

Subscribed and sworn to before me this 6th day of January, 1959.

Mae Hilda Sherwood
Notary Public in and for Ormsby County, Nevada. My Commission Expires July 1, 1961

CERTIFICATE No. 6380 ISSUED 11-8-67

OFFICE
STATE ENGINEER

FILED
Jan. 6, 1959
STATE ENGINEER'S OFFICE

MAP
TO ACCOMPANY APPLICATION TO APPROPRIATE WATER FOR QUASI-MUNICIPAL & DOMESTIC PURPOSES BY TAHOE VILLAGE PROP. INC. ~, ZEPHYR COVE, NEV. FROM AN UNDERGROUND SOURCE.

JOHNSTONE ENGINEERS ~ Carson City, Nevada ~ November 19, 1958.

18084

17783