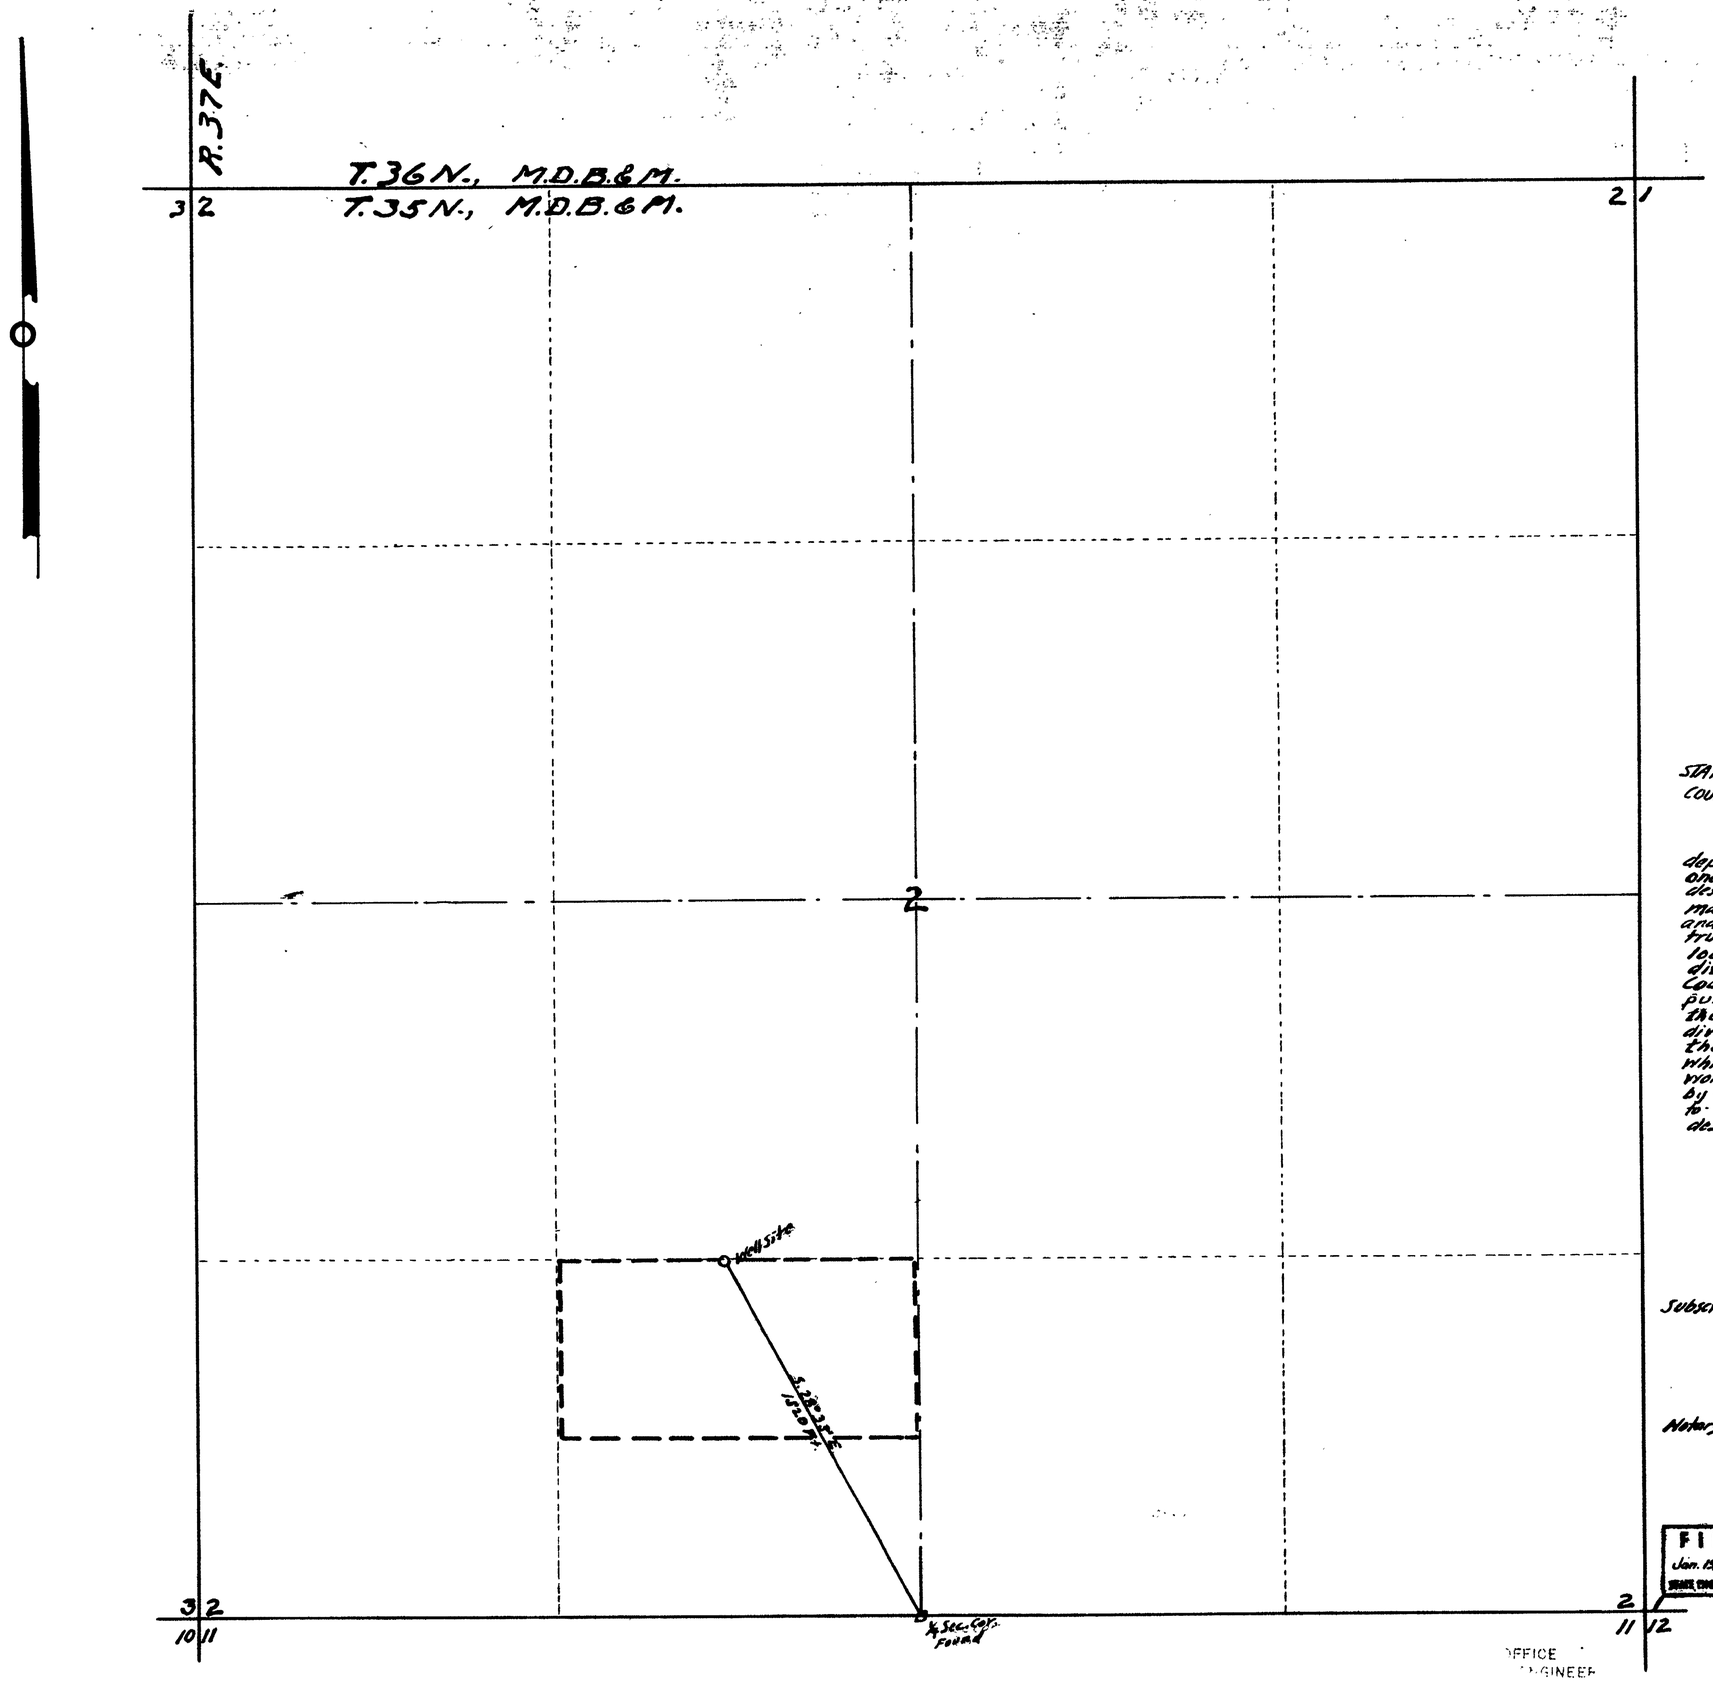

STATE OF NEVADA
COUNTY OF Humboldt } S.S.

I, A.V. Tallman, being first duly sworn, depose and say that this map, consisting of one sheet has been correctly drawn to the designated scale from field notes of a survey made by me between the 13th day of January and the 14th day of January, 1959; that it truly and correctly represents the proposed location and extent of the works used to divert water from underground in Humboldt County, by Fred W. Byrne, for irrigation purposes. That the proposed point of diversion, the approximate location and size of the diverting channel, all reservoirs or basins, the location and names of all other works which will cross or connect with the proposed works and the boundary of all lands, showing by 40 acre subdivisions the areas proposed to be irrigated, are fully and correctly designated thereon.

A. V. Tallman
STATE WATER RIGHT SURVEYOR

Subscribed and sworn to before me this 15th day of January, 1959

Notary Public in and for Humboldt County, Nevada.

J. W. Schaefer, Notary Public
My Commission Expires May 24, 1959

Scale 1" = 300'

FILED
Jan. 19, 1959
STATE ENGINEER'S OFFICE

OFFICE
ENGINEER

1959 JAN 19 PM 2 26

MAP

TO ACCOMPANY APPLICATION TO APPROPRIATE WATER FROM UNDERGROUND FOR IRRIGATION BY FRED W. BYRNE.

17791

17791