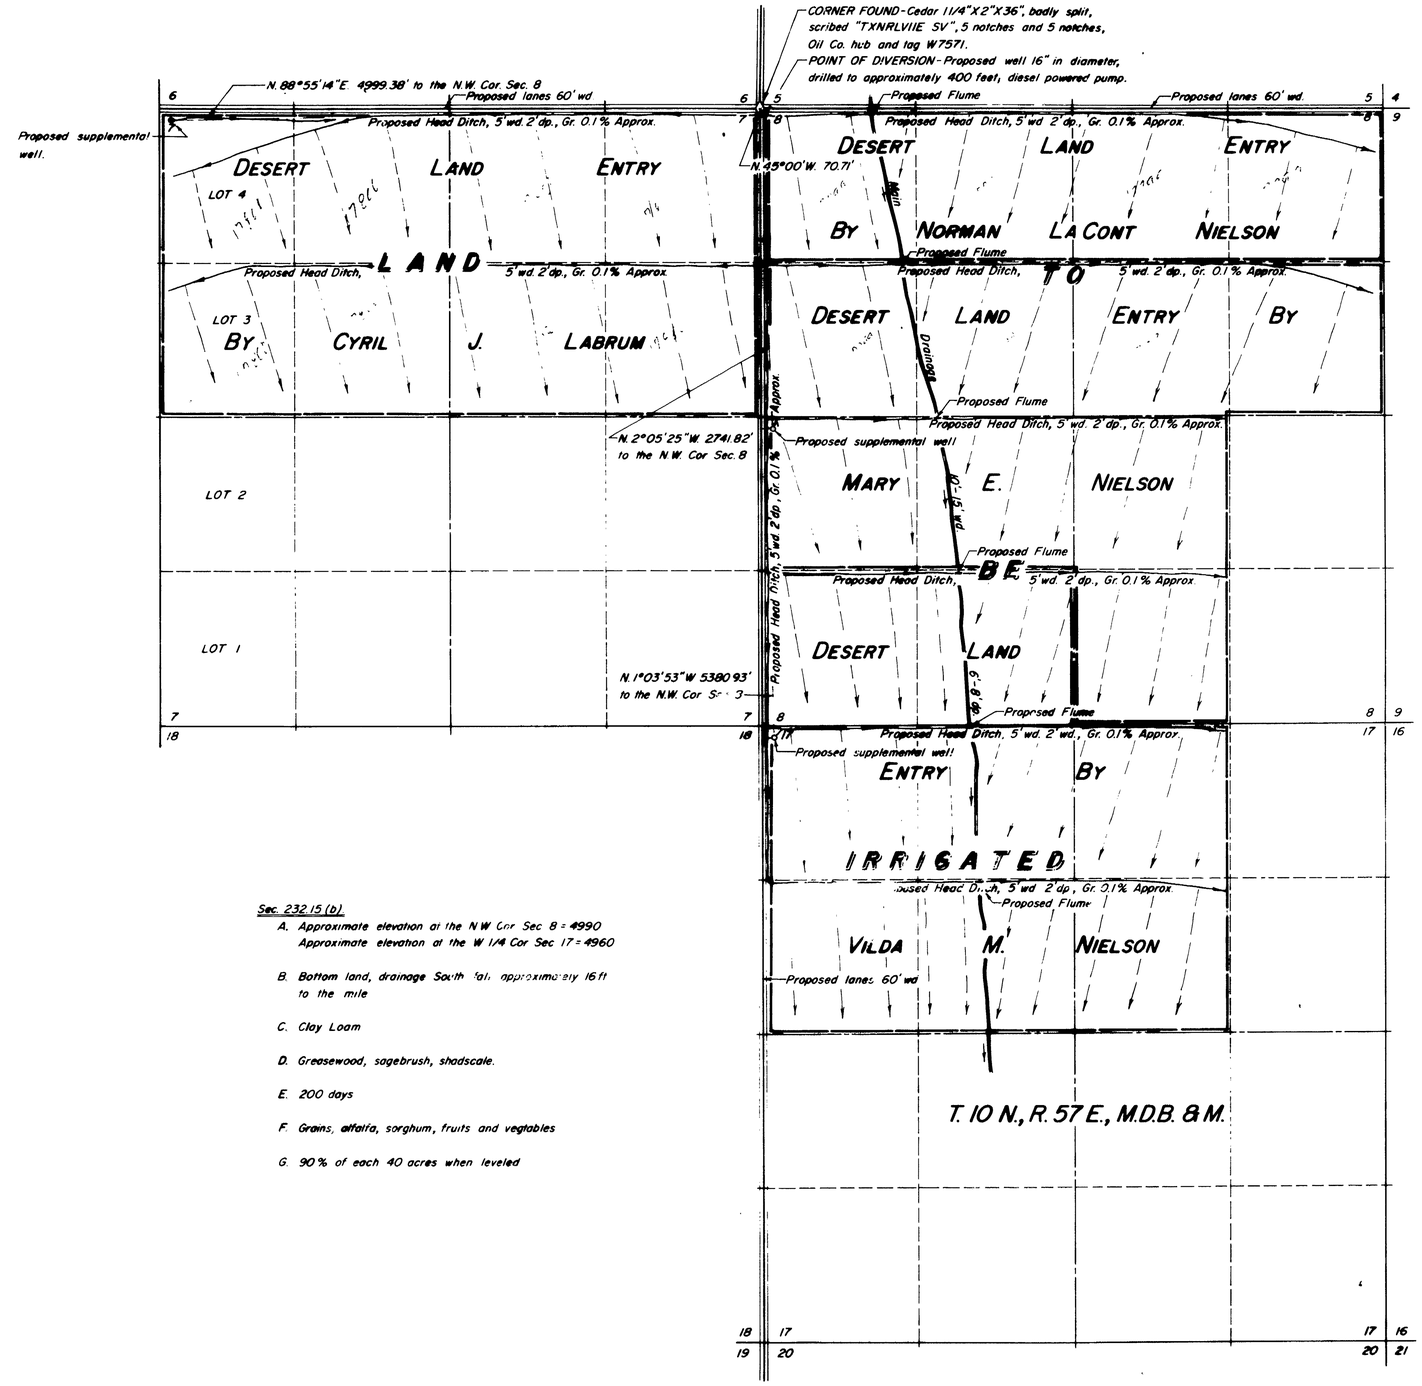

STATE OF NEVADA
County of White Pine S.S.

I, Robert W Millard, being first duly sworn, depose and say that this map, consisting of one sheet, has been correctly drawn to the designated scale from field notes of a survey made under my supervision and direction between the 19th and 21st days of November, 1958, that it truly and correctly represents the proposed location and extent of the works used to divert water from UNDERGROUND SOURCES, in Nye County, by CYRIL J. LABRUM, for irrigation and domestic purposes. That the proposed point of diversion, the approximate location and size of the diverting channel, all reservoirs or basins, the location and names of all other works which will cross or connect with the proposed works, and the boundary of all lands, showing by 40-acre subdivisions the areas proposed to be irrigated, are fully and correctly designated thereon.

State Water Right Surveyor

Subscribed and sworn to before me this 26th day of February, 1961.

Notary Public in and for White Pine County, Nevada.
My commission expires February 25, 1961.

Sec. 232.15 (b).

A. Approximate elevation at the N.W. Cor. Sec. 8 = 4990
Approximate elevation at the W 1/4 Cor Sec 17 = 4960

B. Bottom land, drainage South fall approximately 16 ft to the mile

C. Clay Loam

D. Greasewood, sagebrush, shadscale.

E. 200 days

F. Grains, alfalfa, sorghum, fruits and vegtables

G. 90% of each 40 acres when leveled

0 600 1200 1800 2400
SCALE - 1 IN. = 600 FT

FILED
March 12, 1959
STATE ENGINEER'S OFFICE

1959 MAR 12 PM 1 17

MAP TO ACCOMPANY APPLICATION TO APPROPRIATE WATER

FOR IRRIGATION & DOMESTIC

BY CYRIL J. LABRUM

FROM UNDERGROUND SOURCES

SURVEYED BY F.W. MILLARD & SON ELY, NEVADA
JANUARY 5, 1959

17800 17800