SECTION	SUB - DIVISION	TWNSHIP	RANGE	CULTIVATED ACREAGE	DISCRIPTION OF CULTURE	DATE FIRST CULTURE
9	E1/2SE4	3S	35E	67.4	ALFALFA	
16	NE4 NE4	"	"	20.5	"	
10	S1/2	"	"	320.0	"	
15	N1/2	"	"	316.0	"	
15	N1/2 SE4	"	"	70.3	"	
14	NW4	"	"	160.0	"	
14	N1/2 SW4	"	"	80.0	"	
				1034.2		

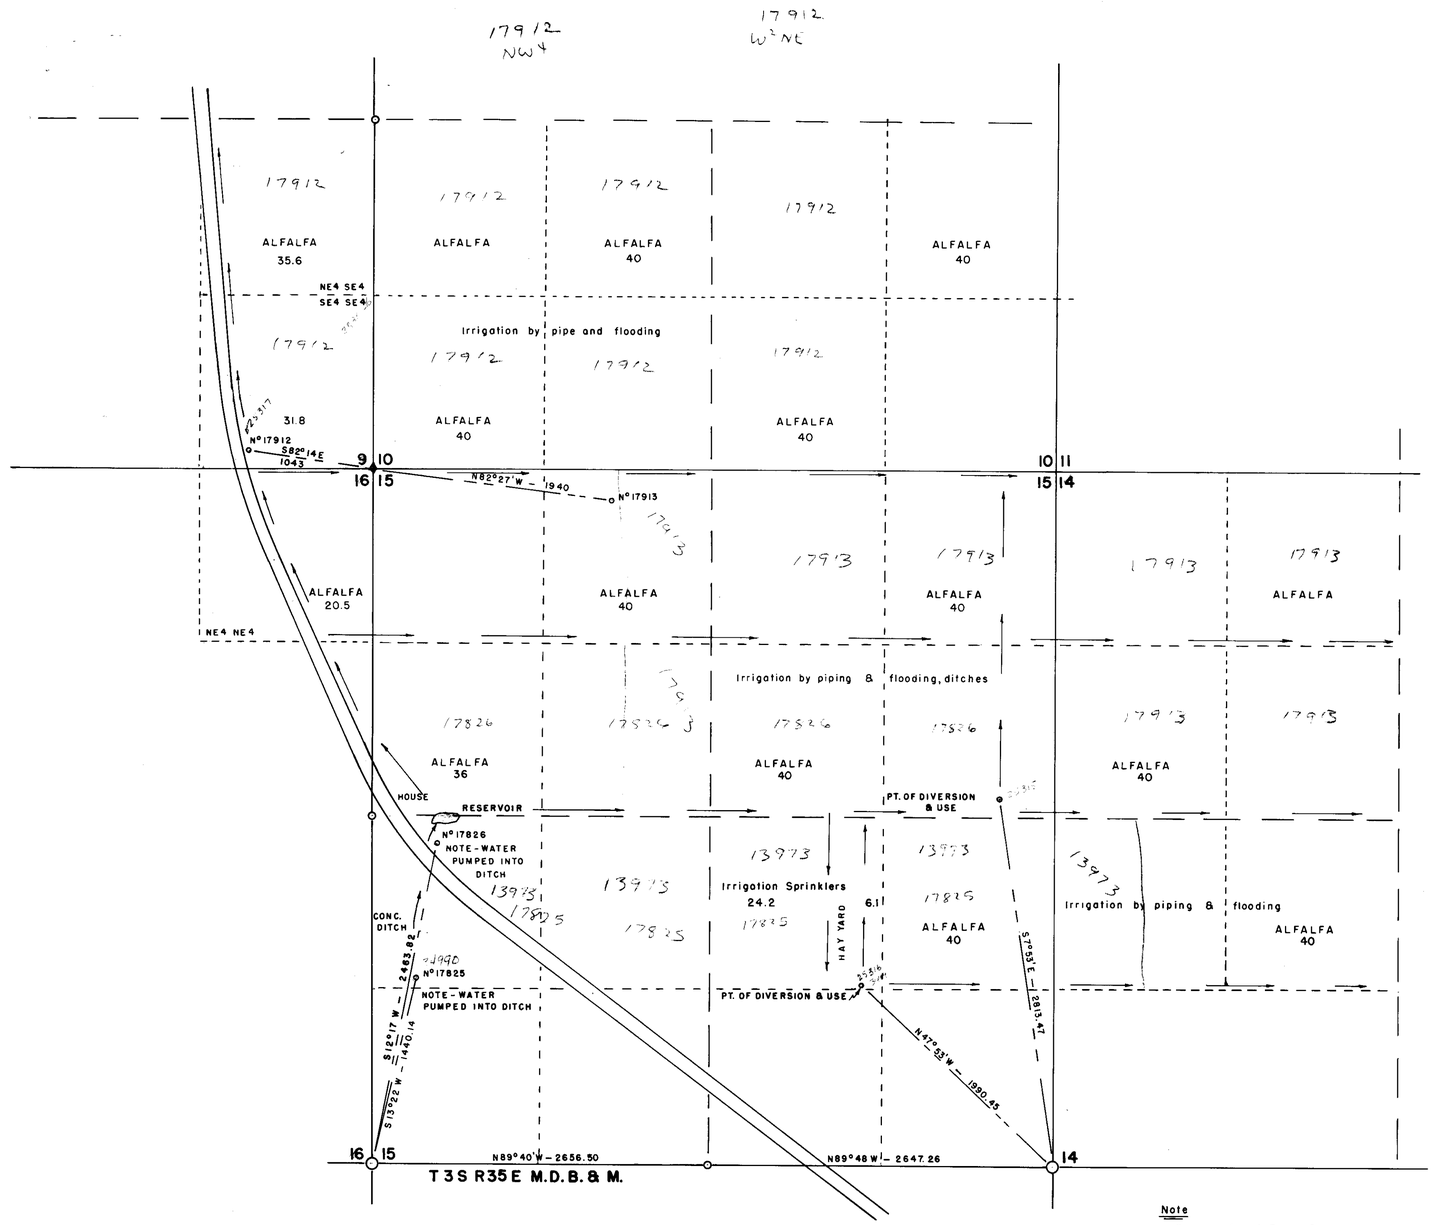

Note
Corners found Brass Caps
Basis of bearings South line Sec. 15

34990
91

State of Nevada
County of Washoe } ss.

I, J.V.Caselli, being first duly sworn depose and say that this map consisting of 1 sheet, numbered from 1 to 0 inclusive, has been correctly drawn to the designated scale from field notes of a survey made by me between the 15 day of Sept and the 16 day of Sept, 1969, that it, truly and correctly represents the proposed location and extent of the works to divert water from Underground Source, in ESMERALDA COUNTY by CONLEY DAIRY FARMS, for irrigation purposes. under Application 17912 17913 17825 That the point of diversion, the location, size of the diverting channel, location and discription of all measuring devices, the location and extent of lands owned or controlled by the applicant upon which water applied for under Application 17912 17913 17825 17826 together with the area and kind of culture in each 40 acre subdivision and the location and names of all othere works or streams which are crossed by or connected with said works are fully and correctly designated thereon.

J. V. Caselli
STATE WATER RIGHT SURVEYOR

Subscribed and sworn to before me this 13th day of October, 1969
Joan Williams, Carson City, Nevada
NOTARY PUBLIC IN AND FOR COUNTY, NEVADA

25313 CERTIFICATE No. 8170 ISSUED 11-7-73
25314 CERTIFICATE No. 8171 ISSUED 11-7-73
25315 CERTIFICATE No. 8172 ISSUED 11-7-73
25316 CERTIFICATE No. 8173 ISSUED 11-7-73
27992 CERTIFICATE No. 8698 ISSUED 1-9-76

1969 OCT 13 PM 1 01

FILED
OCT 13 1969
STATE ENGINEER'S OFFICE

0 ½ 600 1200 1800 2400 3000

MAP TO ACCOMPANY
PROOF OF BENEFICIAL USE PERMIT 17912 17913 17826 17825
PERMISSION TO CHANGE PT. OF DIVERSION, PLACE USE
FOR
DOMESTIC & IRRIGATION
FROM
UNDERGROUND SOURCE

SCALE 1" = 600 FT. FOUR REAST INC. BY ~~CONLEY DAIRY FARMS~~ SURVEYED BY — J.V. CASELLI

ABR ABR ABR

FILE UNDER 17825

5407
2366
0841
0840
0839
0838
0837

4997·27992·25317·25316·25315·25314·25313·17913·17912·17826·17825