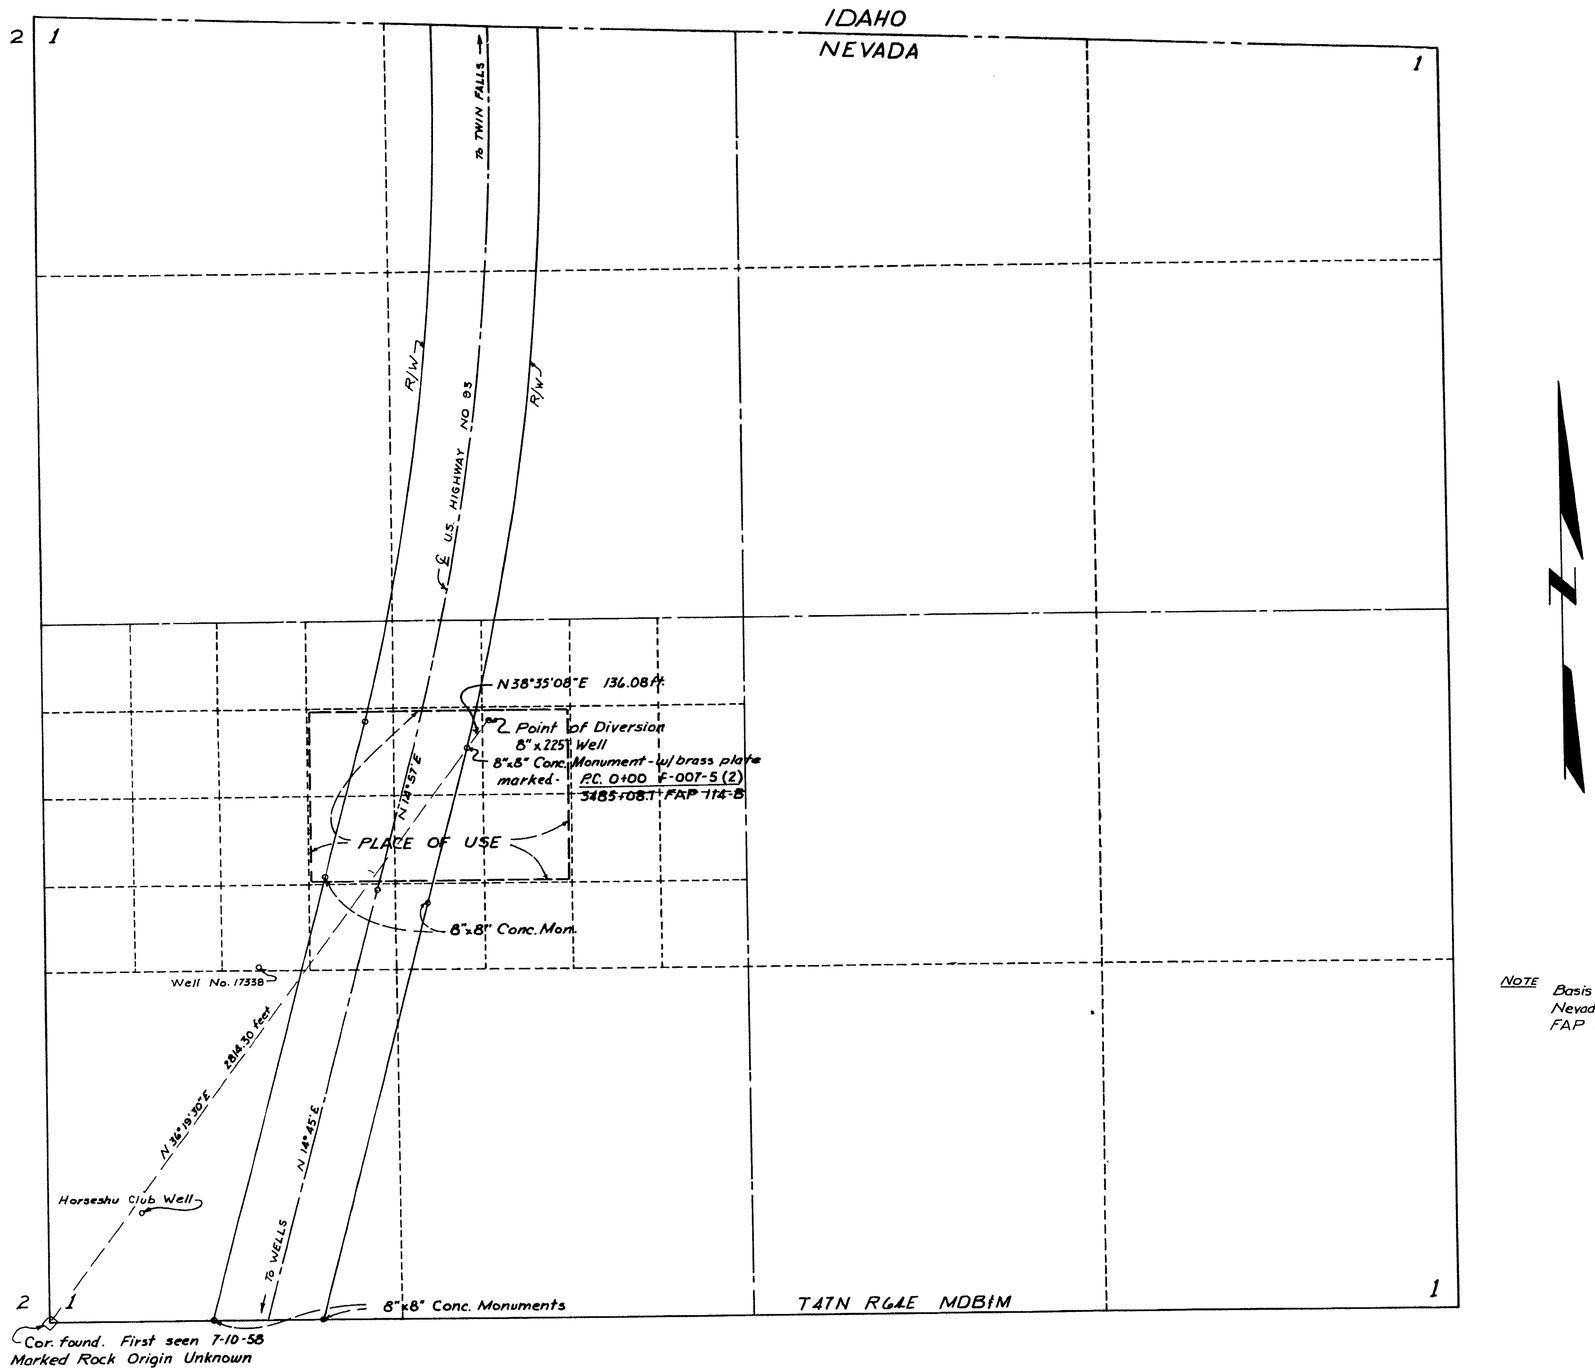

State of Nevada }
County of Elko } ss.

I, W.H. Settelmeyer, being first duly sworn, depose and say that this map, consisting of one sheet, has been correctly drawn to the designated scale from field notes of a survey made by me on the 14th day of June, 1958 that it truly and correctly represents the location and extent of the works used to divert water from an underground source, in Elko County, by George S. Canon for domestic and Commercial purposes. That the point of diversion, the approximate location and size of the diverting conduit, the place and manner of use, and the location and names of all other works which are crossed by, or connected with the said works, are truly and correctly designated thereon.

W.H. Settelmeyer
State Water Right Surveyor

Subscribed and sworn to before me this 10th day of February, 1959.

Sofia Carrillo
Notary Public in and for Elko County, Nevada.

NOTE Basis of bearings and locations Nevada State Highway Dept. Survey FAP 114-B 1933 & 1952

0 200 400 800 1200 1600
Scale: 1" = 300'

FILED
Feb. 16, 1959
STATE ENGINEER'S OFFICE

OFFICE
ENGINEER
1959 FEB 16 PM 2 07

CERTIFICATE No. 5747 ISSUED June 30, 1964

MAP
TO ACCOMPANY APPLICATION TO APPROPRIATE WATER FOR DOMESTIC AND COMMERCIAL PURPOSES BY GEORGE S. CANON OF AL TAHOE, CALIFORNIA, FROM AN UNDERGROUND SOURCE.

17834