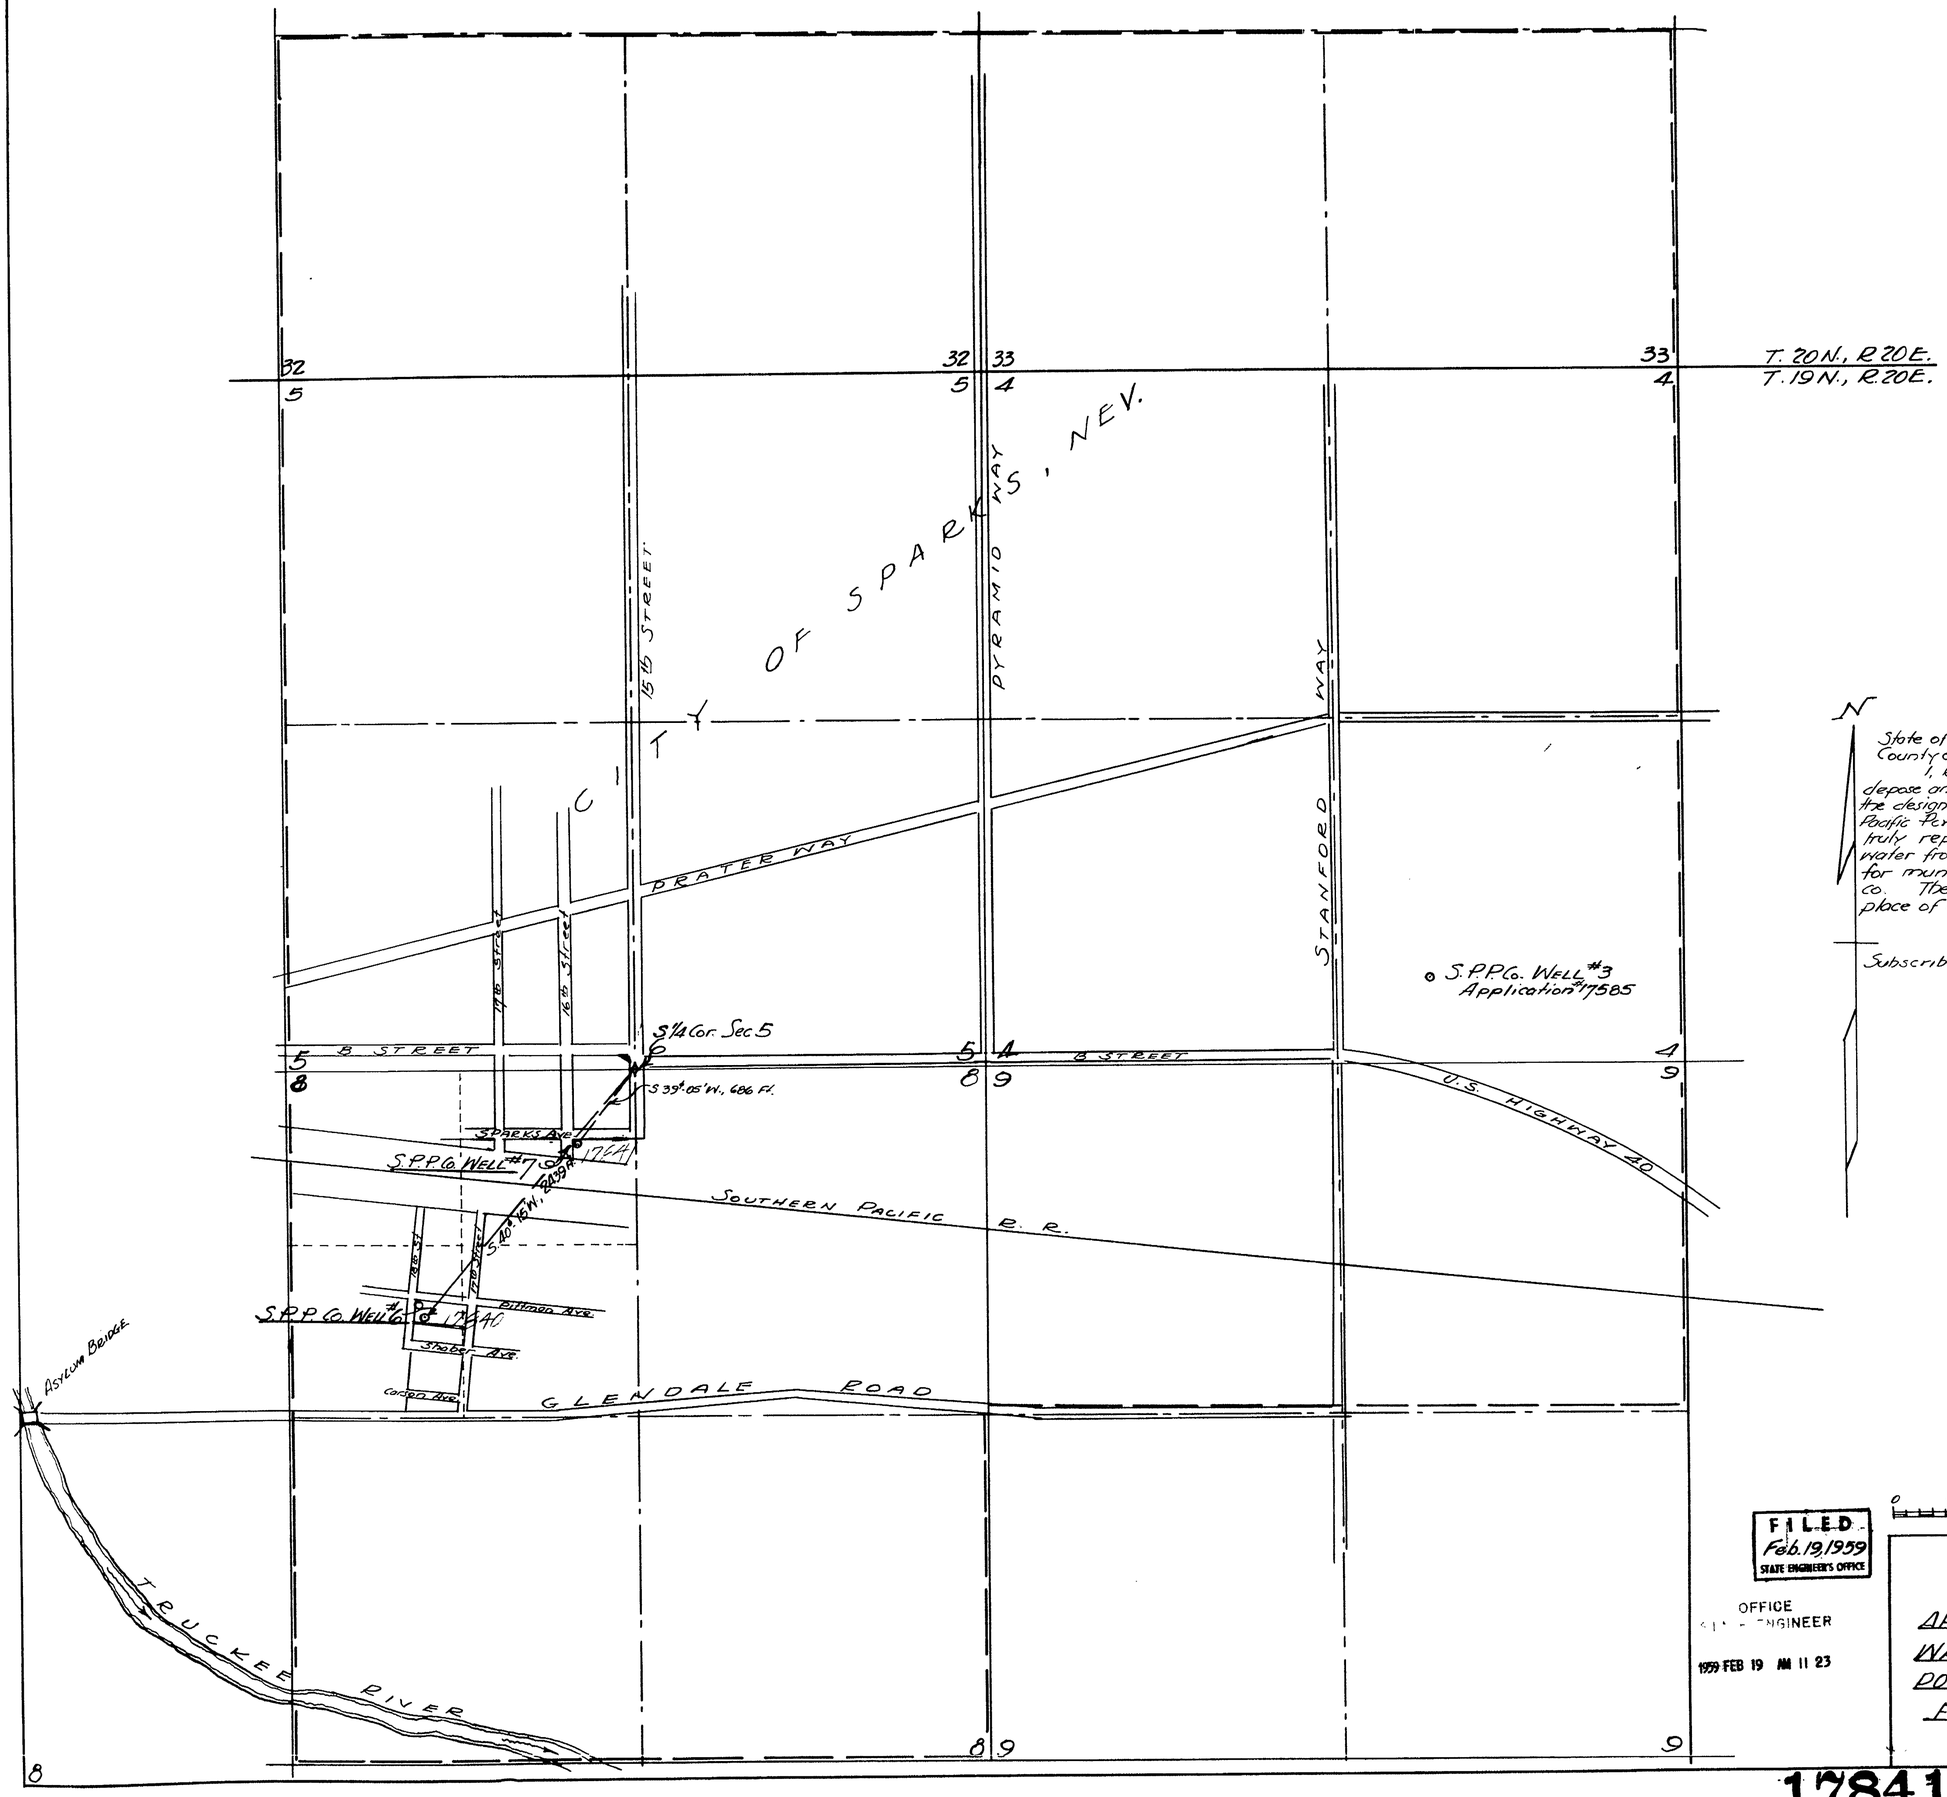

State of Nevada } ss
County of Washoe }

I, Robert S. Leighton, being first duly sworn, depose and say that this map is correctly drawn to the designated scale from data obtained from Sierra Pacific Power Co. survey notes. That the map truly represents the proposed works to divert water from and underground source in Washoe County for municipal use by the Sierra Pacific Power Co. The location of point of diversion and place of use are correctly designated thereon.

Robert S. Leighton
STATE WATER SURVEYOR

Subscribed and sworn before me this 17th day of February 1959
Mary O. Walton
NOTARY PUBLIC IN AND FOR WASHOE CO., NEV.
My commission expires Jan. 16, 1963

FILED
Feb. 19, 1959
STATE ENGINEER'S OFFICE

OFFICE
STATE ENGINEER
1959 FEB 19 AM 11 23

MAP TO ACCOMPANY
APPLICATION TO APPROPRIATE
WATER BY THE SIERRA PACIFIC
POWER CO. FOR MUNICIPAL USE
FROM AN UNDERGROUND SOURCE

17841 File Under → 17840