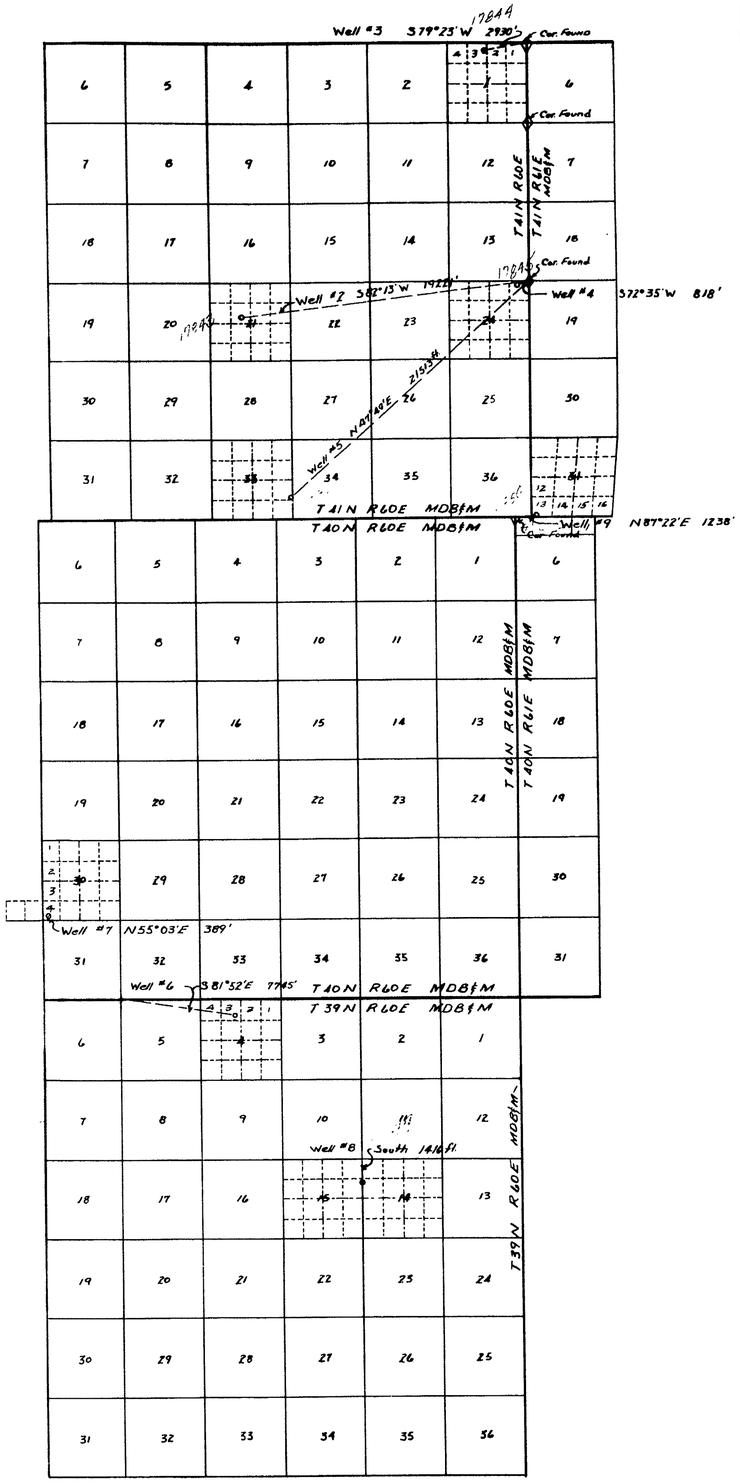

LOCATION MAP
Scale 1" = 1 mile

17843 - CERTIFICATE No. 5095 ISSUED Mar. 1, 1961
17844 - CERTIFICATE No. 5096 ISSUED Mar. 1, 1961
17845 - CERTIFICATE No. 5097 ISSUED Mar. 1, 1961
17846 - CERTIFICATE No. 5098 ISSUED Mar. 1, 1961
17847 - CERTIFICATE No. 5099 ISSUED Mar. 1, 1961
17848 - CERTIFICATE No. 5100 ISSUED Mar. 1, 1961
17849 - CERTIFICATE No. 5101 ISSUED Mar. 1, 1961
17850 - CERTIFICATE No. 5102 ISSUED Mar. 1, 1961

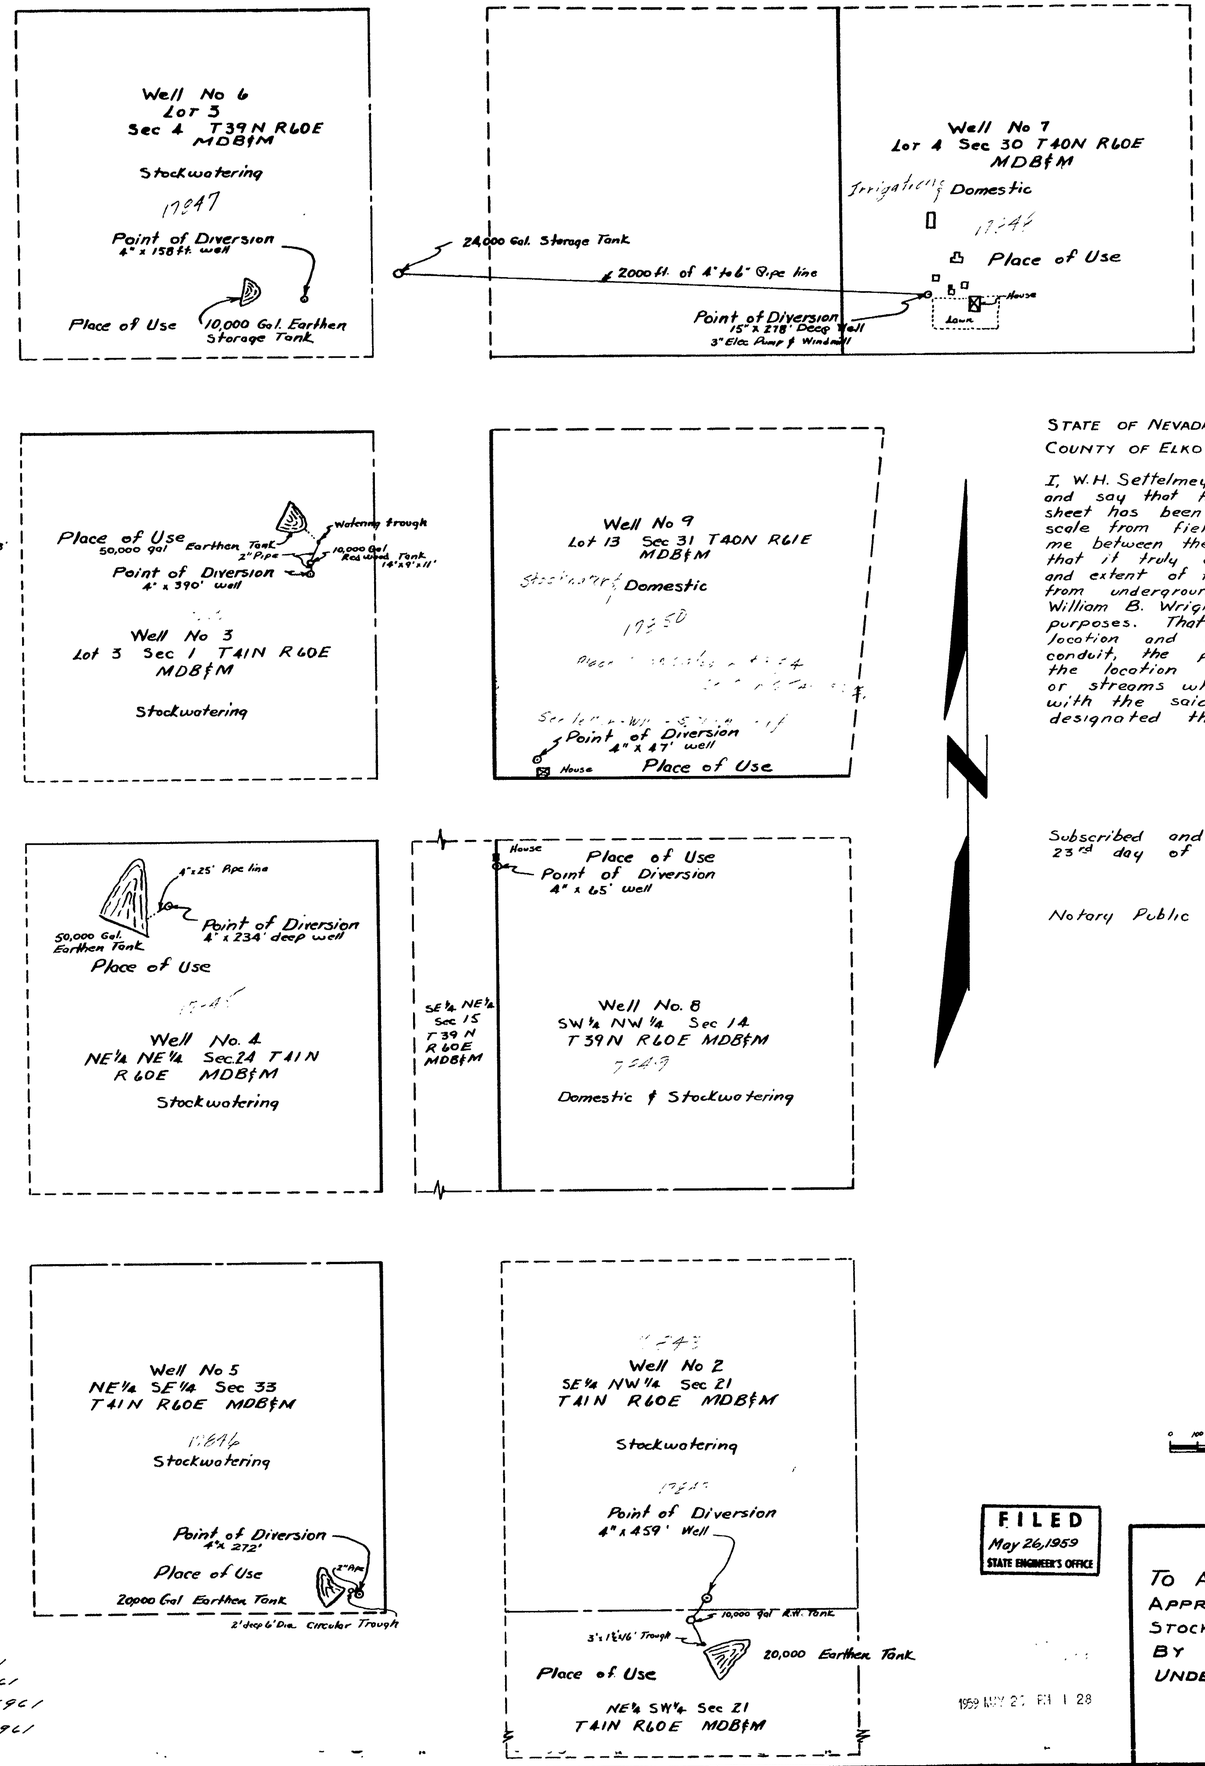

STATE OF NEVADA }
COUNTY OF ELKO } S.S.

I, W.H. Settelmeyer, being first duly sworn, depose and say that this map consisting of one sheet has been correctly drawn to the designated scale from field notes of a survey made by me between the 21st & 22nd days of May 1959, that it truly and correctly represents the location and extent of the works used to divert water from underground sources in Elko County by William B. Wright for stockwatering and domestic purposes. That the points of diversion, the location and size of diverting channel or other conduit, the place and manner of use, and the location and names of all other works or streams which are crossed by, or connected with the said works, are fully and correctly designated thereon.

W.H. Settelmeyer
State Water Right Surveyor

Subscribed and sworn to before me this 23rd day of May 1959.

Frank Wasmund
Notary Public in and for Elko County Nevada.

0 100 200 500 1000 1500
Scale 1" = 300'

FILED
May 26, 1959
STATE ENGINEER'S OFFICE

1959 MAY 27 PM 1 28

MAP
TO ACCOMPANY APPLICATION TO APPROPRIATE WATER FOR STOCKWATERING AND DOMESTIC USE BY WILLIAM B. WRIGHT FROM UNDERGROUND SOURCES.

File Under → 17843 17844 17845 17846 17847 17848 17849 17850