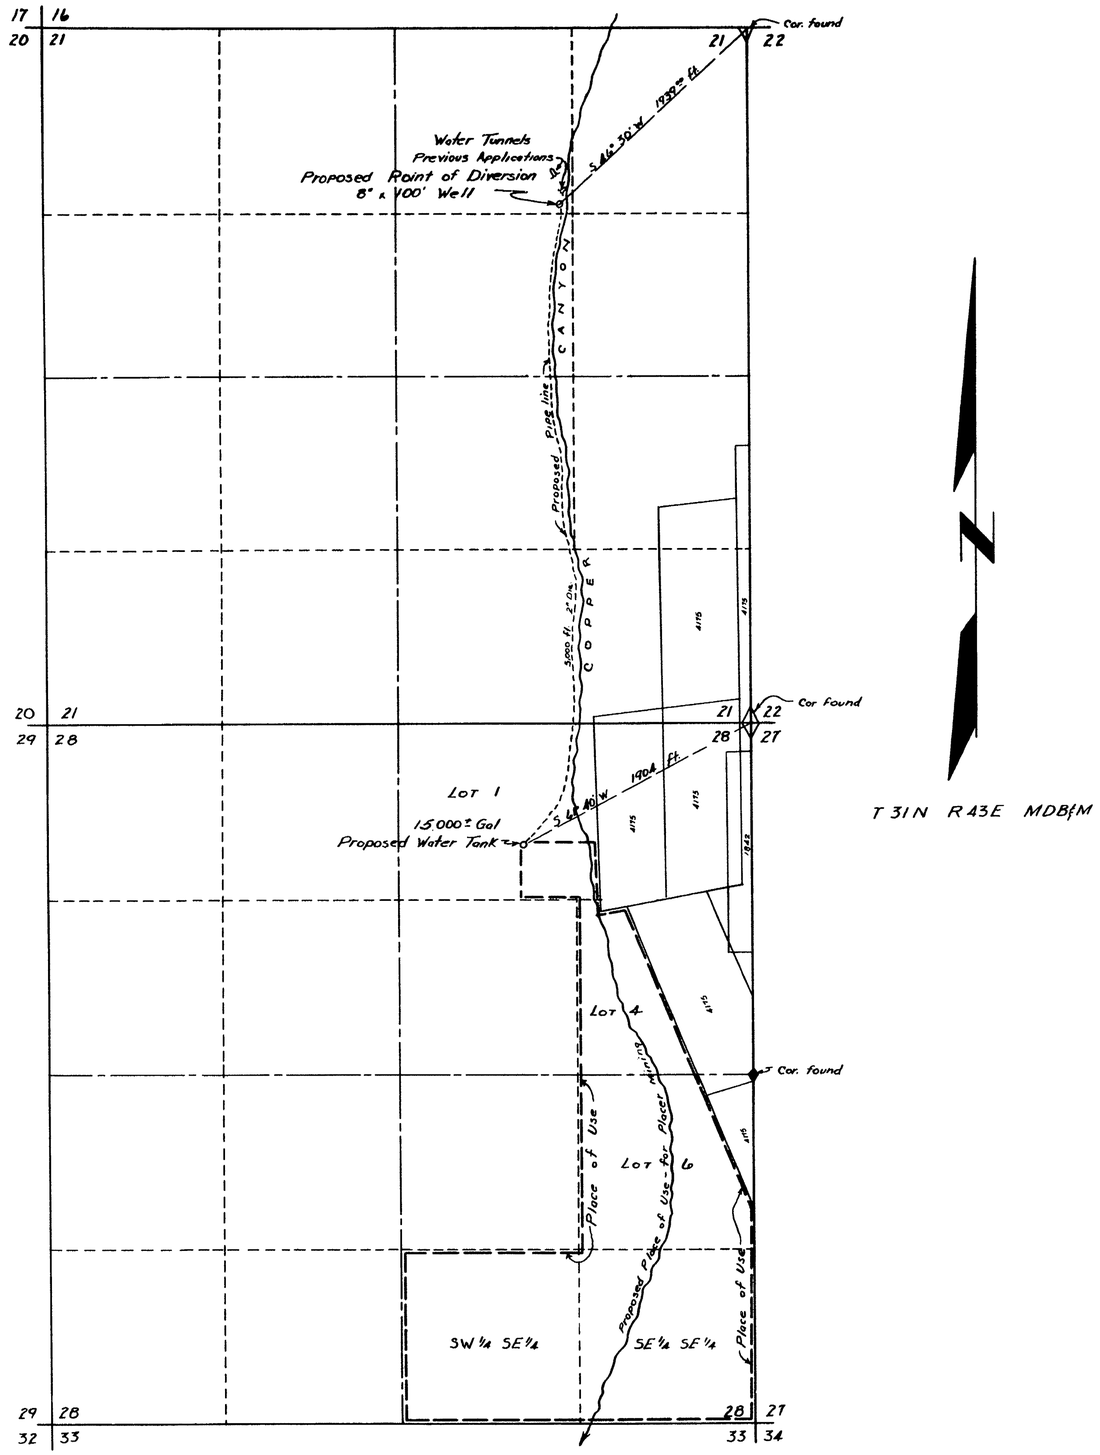

T 31 N R 43 E MDB&M

STATE OF NEVADA }
COUNTY OF ELKO } S.S.

I, W. H. Settelmeyer, being first duly sworn, depose and say that this map consisting of one sheet, has been correctly drawn to the designated scale from field notes of a survey made by me on the 12th day of March 1959; that it truly and correctly represents the location and extent of the proposed works used to divert water from an underground source in Lander County by Thomas J. Lainey for mining purposes. That the proposed point of diversion the location and approximate size of the diverting conduit, and the location and names of all other works or streams which are crossed by or connected with said works, are fully and correctly designated here on.

W. H. Settelmeyer
State Water Right Surveyor

Subscribed and sworn to before me this 15th day of May 1959.

Notary Public in and for Elko County, Nevada

0 100 200 400 1000 2000 3000
Scale 1" = 600'

FILED
May 20, 1959
STATE ENGINEER'S OFFICE

OFFICE
ENGR

1959 MAY 20 PM 1 38

MAP
TO ACCOMPANY APPLICATION TO APPROPRIATE WATER FOR MINING PURPOSES BY THOMAS J. LAINEY FROM AN UNDERGROUND SOURCE

CERTIFICATE NO. 5350 ISSUED July 3, 1962

17860

17860