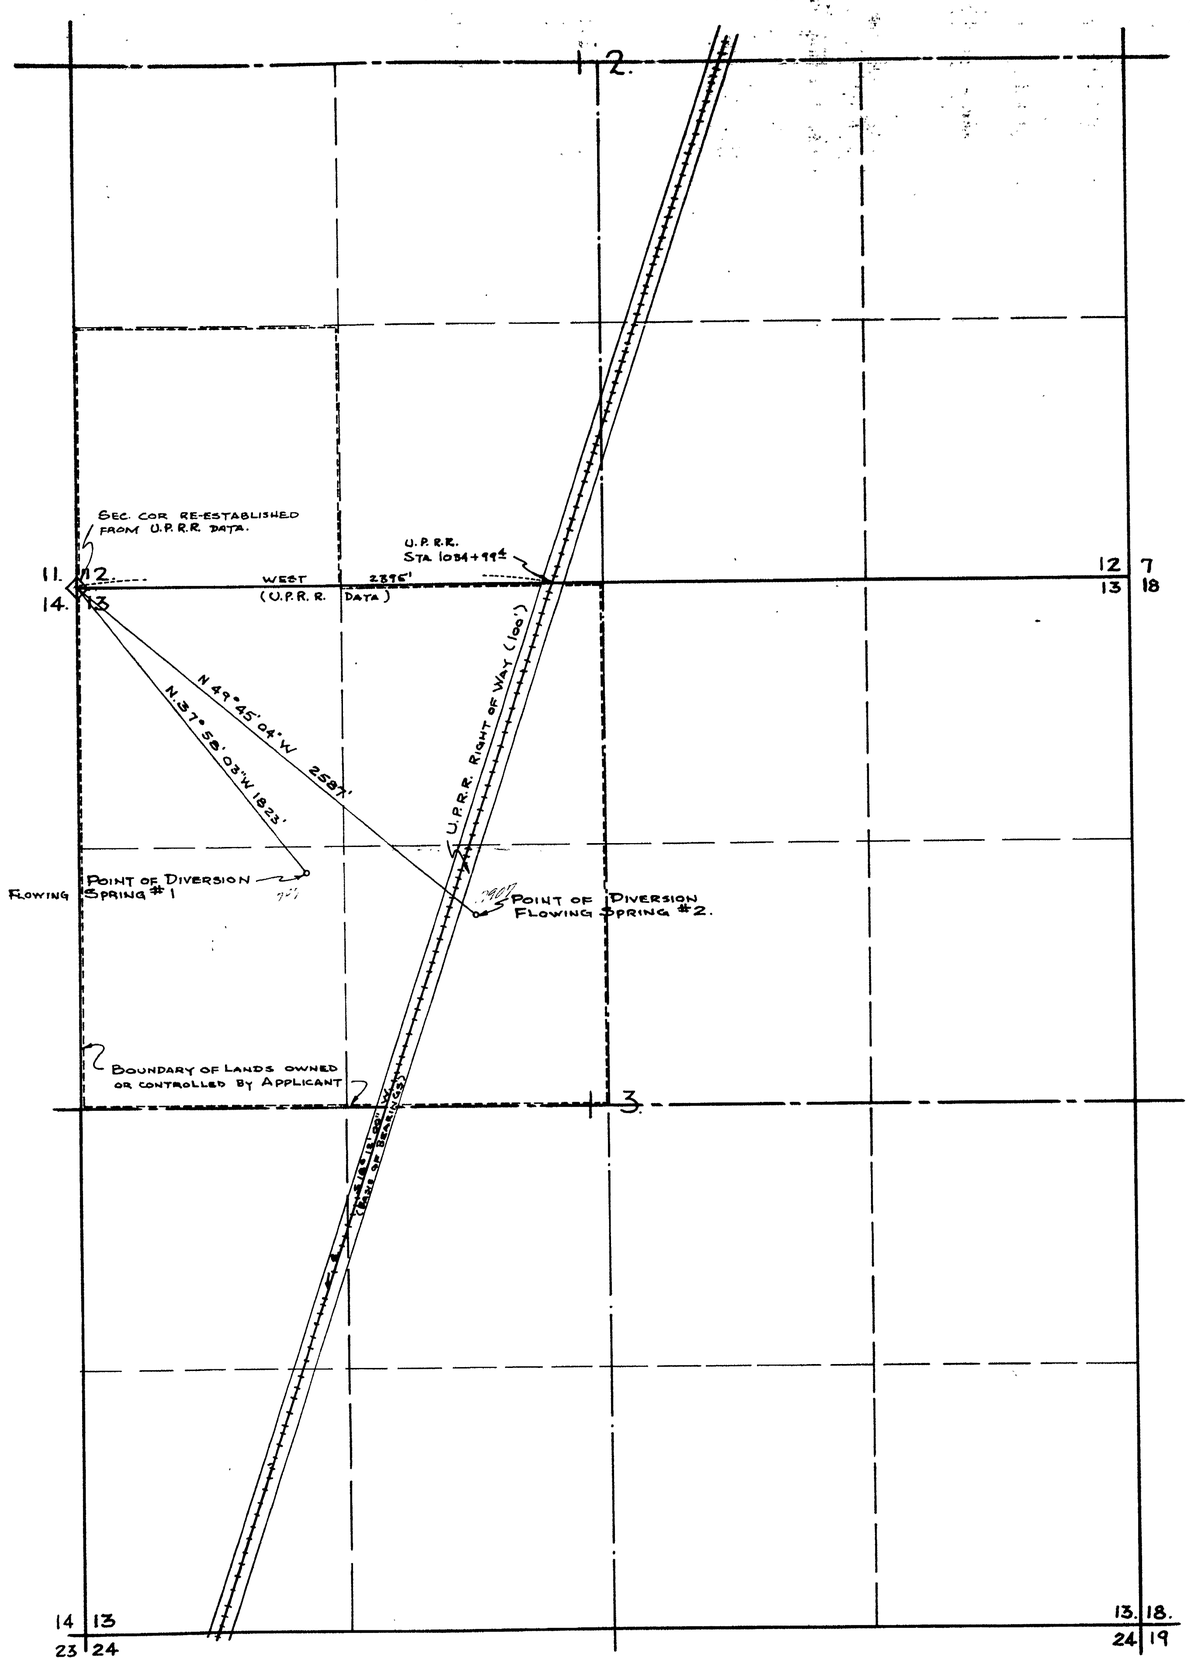


SECTION 13, AND THE S½ OF SECTION 12,
T. 12 S., R 65 E., M.D.B.&M.
LINCOLN COUNTY, NEVADA.

BASIS OF BEARINGS

DISTANCES AND BEARINGS USED IN THIS SURVEY ARE BASE ON UNION PACIFIC RAILROAD RIGHT OF WAY DATA.

STATE OF NEVADA } S.S.
COUNTY OF CLARK }

I, FRANK D. RATHBUN JR., BEING FIRST DULY SWORN DEPOSE AND SAY THAT THIS MAP CONSISTING OF ONE SHEET, HAS BEEN CORRECTLY DRAWN TO THE DESIGNATED SCALE FROM FIELD NOTES OF A SURVEY MADE BY ME ON THE 20 DAY OF FEBRUARY, 1959; THAT IT TRULY AND CORRECTLY REPRESENTS THE PROPOSED LOCATION AND EXTENT OF THE WORKS USED TO DIVERT WATER FROM FLOWING SPRINGS #1 & #2 IN LINCOLN COUNTY, NEVADA, BY MILDRED BREEDLOVE FOR ~~STOCKWATERING~~ & IRRIGATION USE; THAT THE POINT OF DIVERSION, THE APPROXIMATE LOCATION AND SIZE OF THE DIVERTING CHANNEL, ALL OTHER WORKS WHICH WILL CROSS OR CONNECT WITH WITH THE WORKS ARE FULLY AND CORRECTLY SHOWN HEREON.

Frank D. Rathbun Jr.
STATE WATER RIGHT SURVEYOR

SUBSCRIBED AND SWORN TO BEFORE ME THIS 2nd DAY OF March 1959

Charles E. Collins
NOTARY PUBLIC IN AND FOR CLARK COUNTY, NEVADA

MY COMMISSION EXPIRES March 20, 1962

0 50 100 200 300 400 500 750 1000 1500 2000
SCALE IN FEET

FILED
March 4, 1959
STATE ENGINEER'S OFFICE

OFFICE
ENGINEER

1959 MAR 4 PM 1 36

MAP TO ACCOMPANY
APPLICATION TO APPROPRIATE WATER
BY
MILDRED BREEDLOVE
FOR
~~STOCKWATERING~~ & IRRIGATION USE
FROM
FLOWING SPRINGS
LINCOLN COUNTY, NEVADA.

17907 File Under → 17871