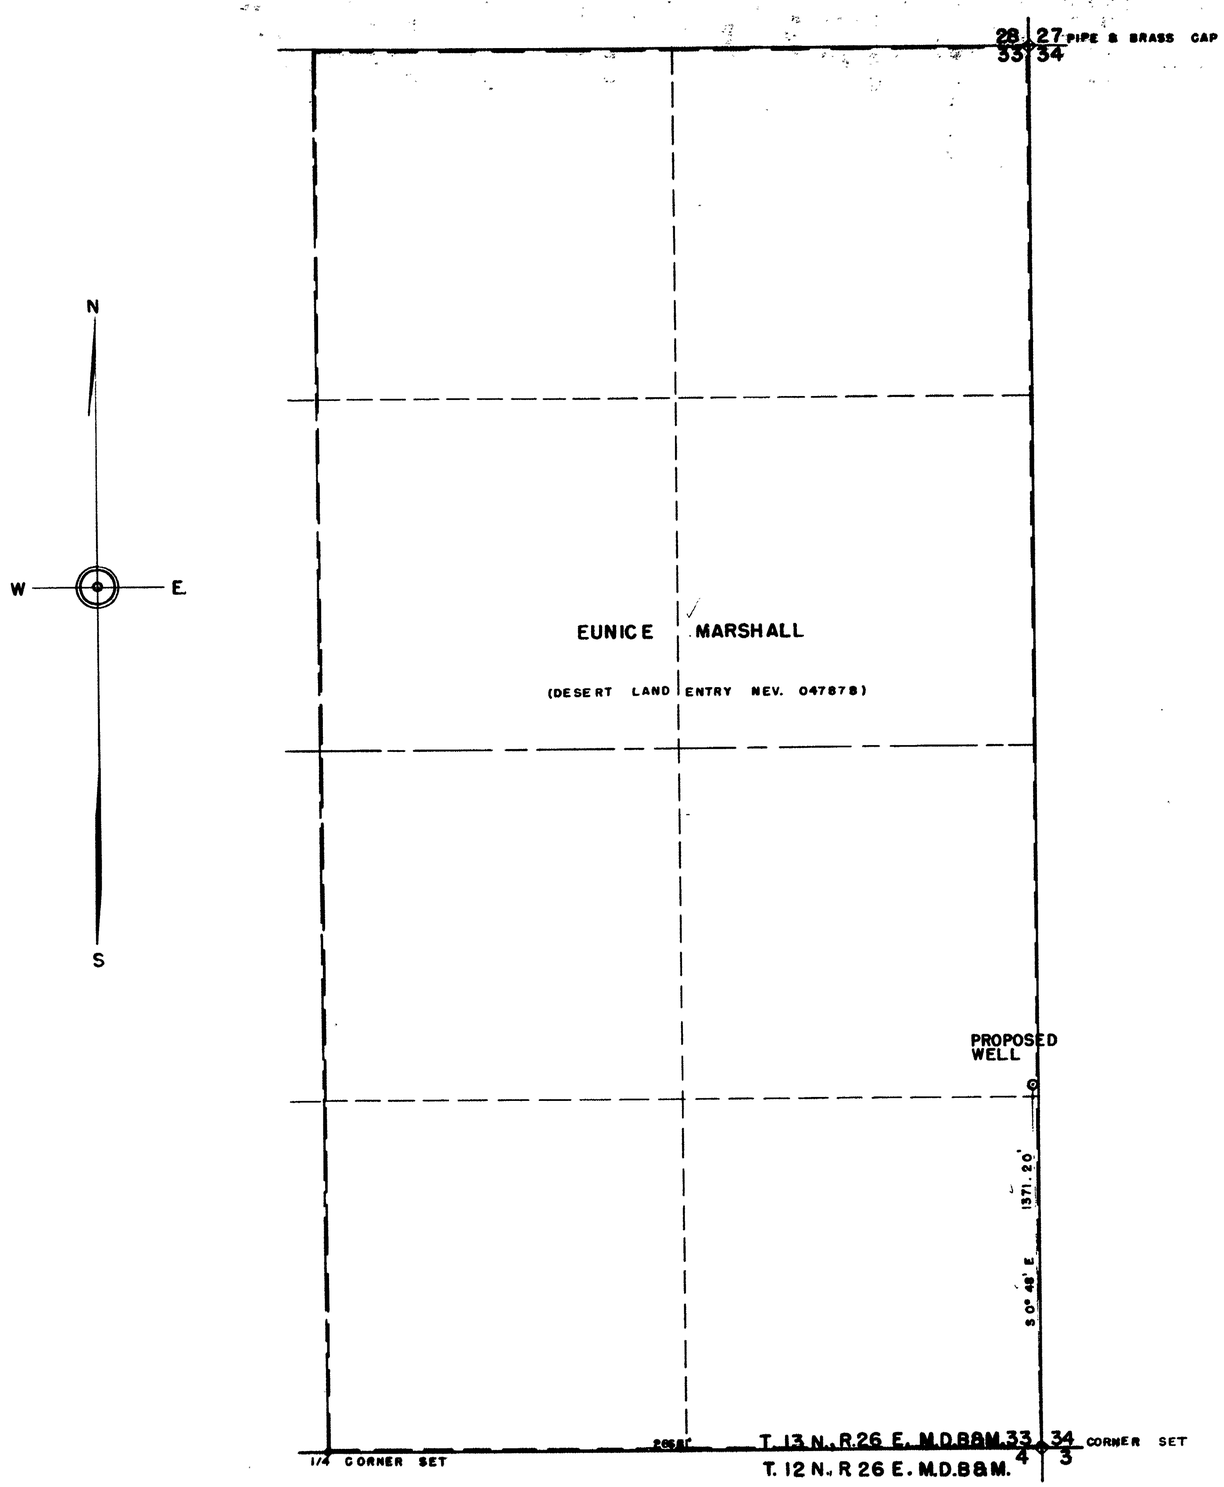

STATE of NEVADA }
County of ORMSBY } ss

I, Walter G. Reid, being first duly sworn, depose and say that this map, consisting of one sheet, has been correctly drawn to the designated scale, from field notes of a survey made by me on March 5th 1959, that it truly and correctly represents the proposed location and extent of the proposed works used to divert water from an underground source, in Lyon County, by Eunice Marshall, for irrigation purposes. That the proposed point of diversion, the approximate location of the diverting channels, all reservoirs or basins, the location and names of all other works which will cross or connect with the proposed works, and the boundary of all lands, showing by 40 acre subdivisions the areas proposed to be irrigated are fully and correctly designated thereon.

Walter G. Reid
State Water Rights Surveyor

Subscribed and sworn to before me this 9th day of March, 1959.

Mrs. Hilda Sherwood
Notary Public in and for Ormsby County, Nevada.
Commission Expires July 1, 1961

SCALE – 1" = 300'

0 100 200 300 600 900 1200

FILED
March 23, 1959
STATE ENGINEER'S OFFICE

OFFICE
STATE ENGINEER
1959 MAR 9 PM 1 44

OFFICE
STATE ENGINEER
1959 MAR 23 PM 3 22

MAP
TO ACCOMPANY APPLICATION
TO APPROPRIATE WATER FOR
IRRIGATION & DOMESTIC
BY EUNICE MARSHALL
FROM UNDERGROUND SOURCE

17875

17875