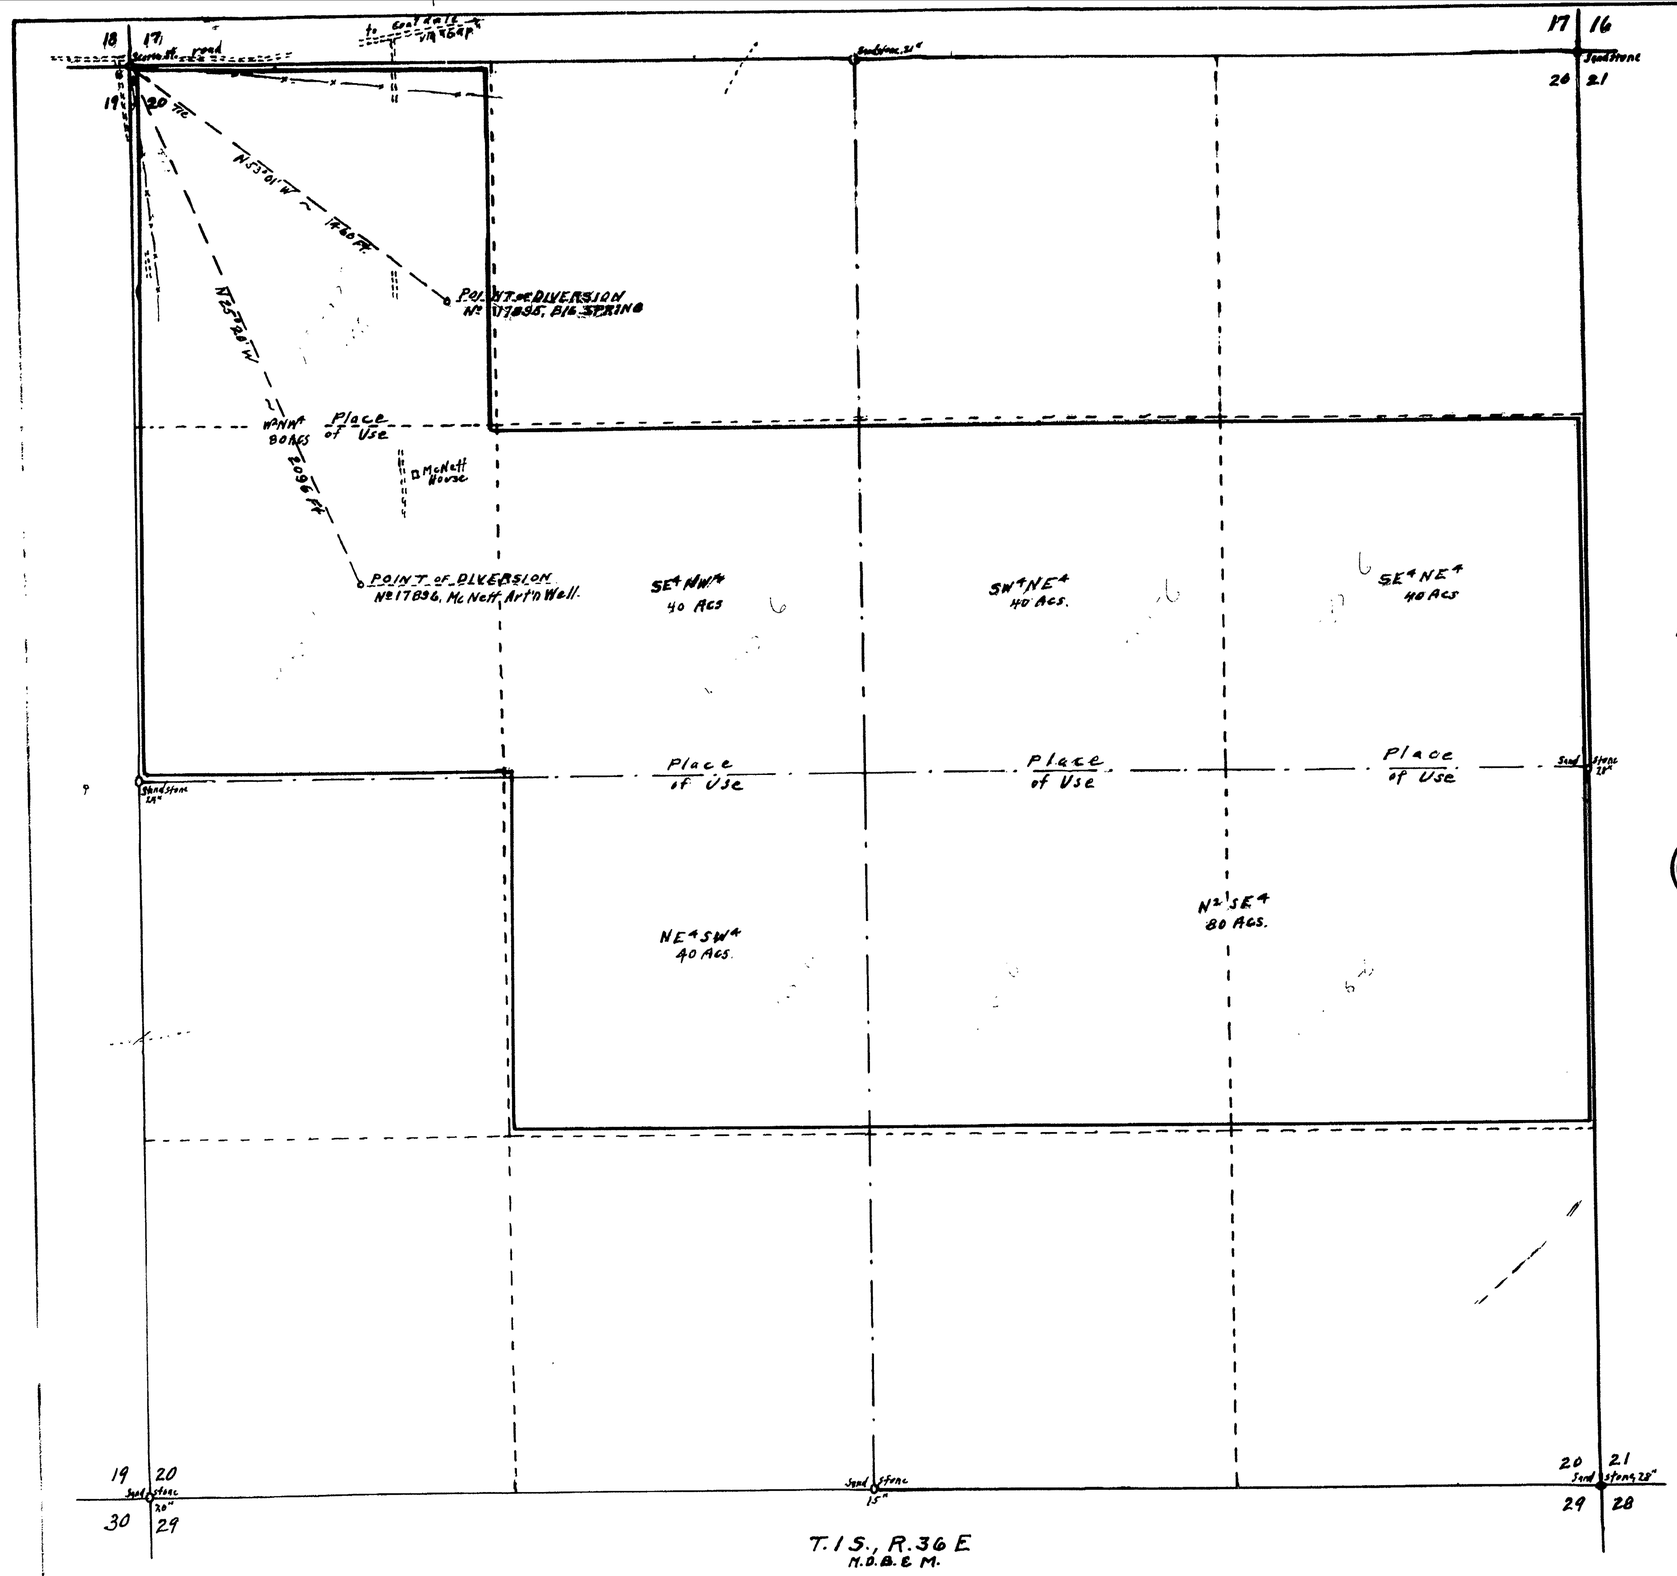

STATE of NEVADA }
COUNTY of ORMSBY } SS.

I, E.P. Osgood, being first duly sworn, depose and say, that this map, consisting of 1 sheet, has been correctly drawn, to the designated scale from field notes of a survey made by me on the 8th day of March, 1959. That it truly and correctly represents the location and extent of the works used to divert water from underground sources in Esmeraldo County, Nevada by FRANK SEMINARIO for irrigation and domestic use.

That the proposed point of diversion, the approximate location and size of the diverting channel or other conduit, the place and manner of use, and the location and names of all other works or streams, which are crossed by or connected with the said works, are fully and correctly designated.

E. P. Osgood
State Water Right Surveyor

Subscribed and sworn to before me this __ day of June, 1959

C. E. Theix
Notary Public in & for Ormsby County, Nevada.

SCALE: 1 In. = 300 Ft.

100 0 500 1000 1500 Ft.

of March 20, 1959

MAP TO ACCOMPANY APPLICATIONS TO APPROPRIATE WATER IRRIGATION & DOMESTIC USE BY

FRANK SEMINARIO

McNETT RANCH, LOWER

Nº 17895 - BIG SPRING

Nº 17896 - McNETT ARTESIAN

Esmeraldo County, Nevada

March 1959 E.P. Osgood, State Water Rt. Surv.

FILED
June 18, 1959
STATE ENGINEER'S OFFICE

SPACE
NEER

1959 JUN 18 AM 11 26

17896 File Under → 17895