Twp. 27 N., Rge. 31 E., MDB & M.

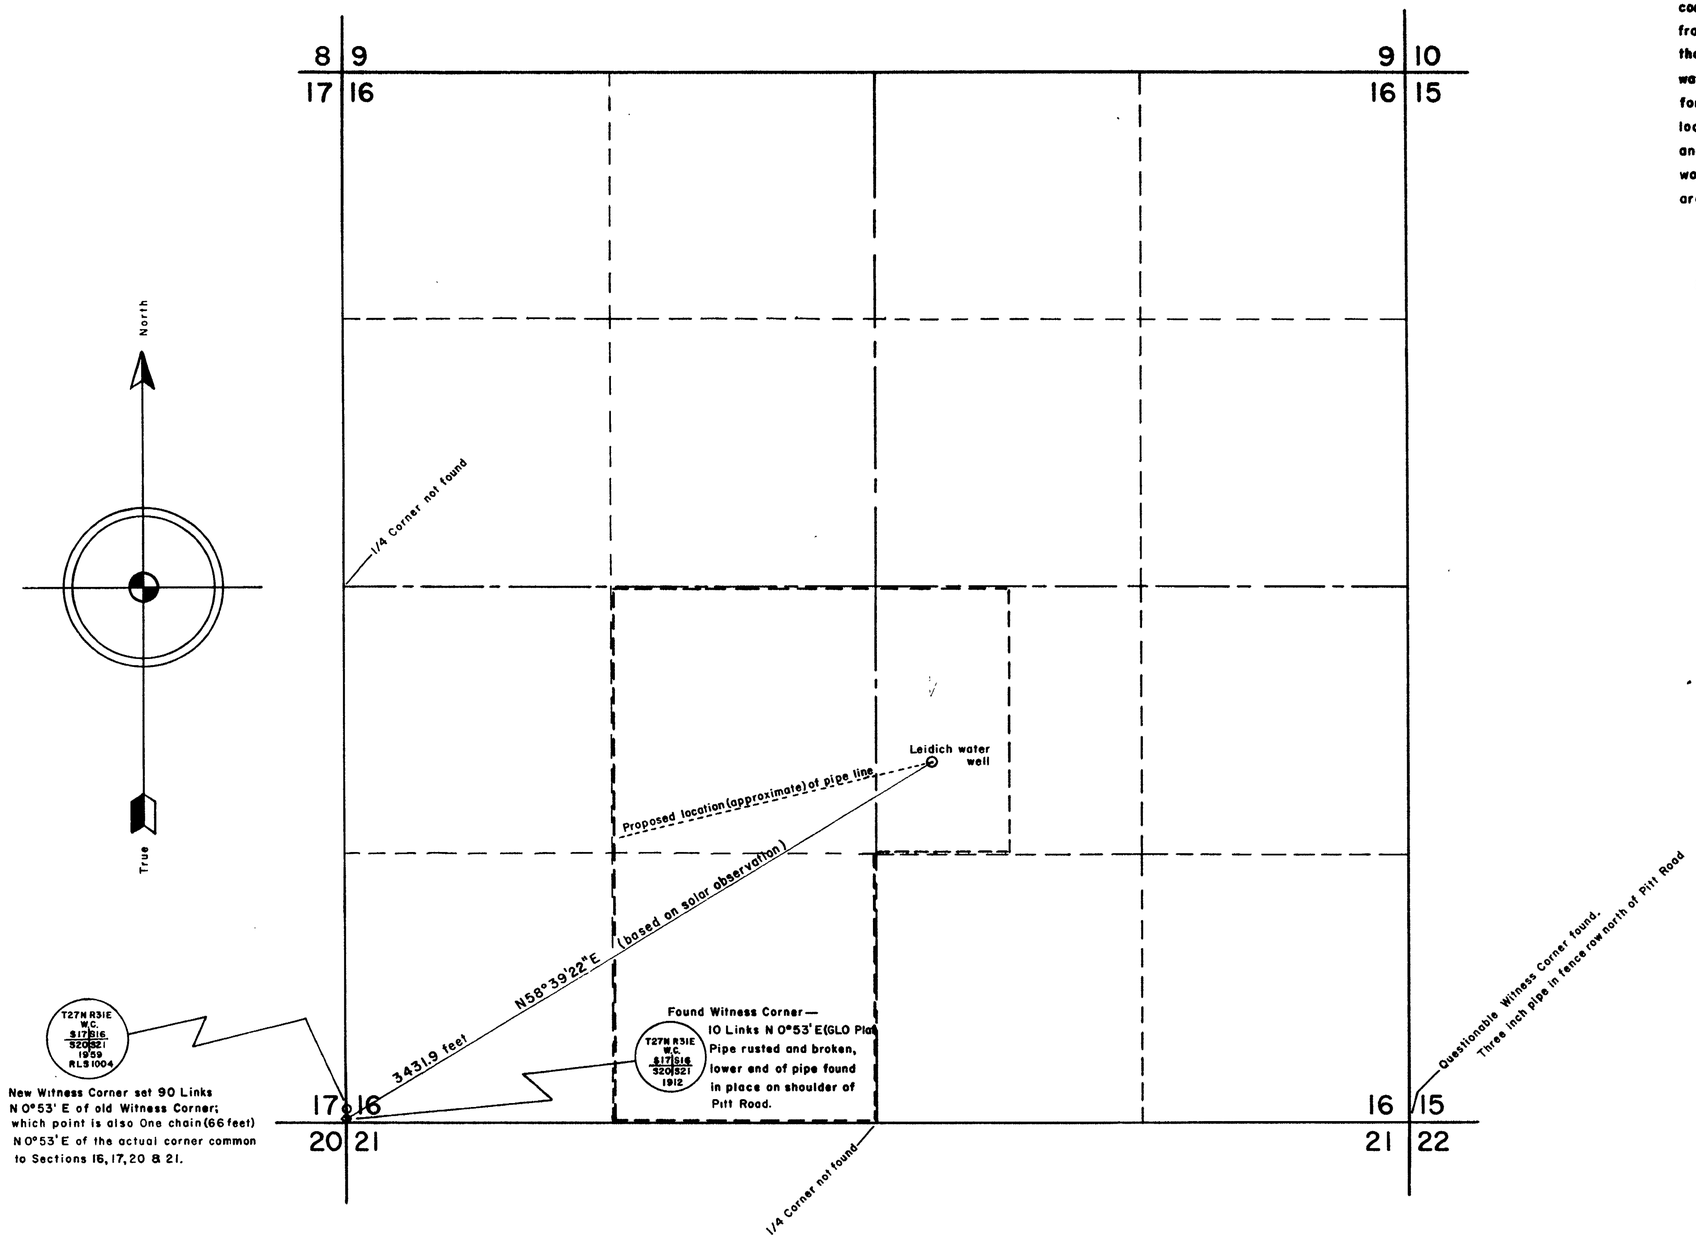

STATE OF NEVADA }
COUNTY OF PERSHING } SS

I, Keith N. Meador, being first duly sworn, dispose and say that this map, consisting of one sheet, has been correctly drawn to the designated scale from field notes of a survey made by me on the 6th day of March, 1959; that it truly and correctly represents the location of works used to divert water from an underground source in PERSHING County, by PETER W. & GEORGIA B. LEIDICH for irrigation purposes. That the proposed point of diversion, the approximate location and size of the diverting channel, all reservoirs or basins, the locations and names of all other works which will cross or connect with the proposed works, and the boundary of all lands, showing by 40-acre subdivisions the areas proposed to be irrigated, are fully and correctly designated thereon.

Keith N. Meador
State Water Right Surveyor

Subscribed and sworn to before me this 17th day of March, 1959.

Betty J. Luck
Notary Public in and for Pershing County, Nevada.
My Commission expires April 4, 1962

SCALE: 1" = 400'

400 200 0 400 800 1200 1600 feet

FILED
April 16, 1959
STATE ENGINEER'S OFFICE

OFFICE
STATE ENGINEER
1959 APR 16 AM 10 55

OFFICE
STATE ENGINEER
1959 MAR 24 PM 1 32

MAP TO ACCOMPANY
APPLICATION TO APPROPRIATE WATER
FOR
IRRIGATION & DOMESTIC USE
BY
PETER W. & GEORGIA B. LEIDICH
FROM
UNDERGROUND SOURCE

17903