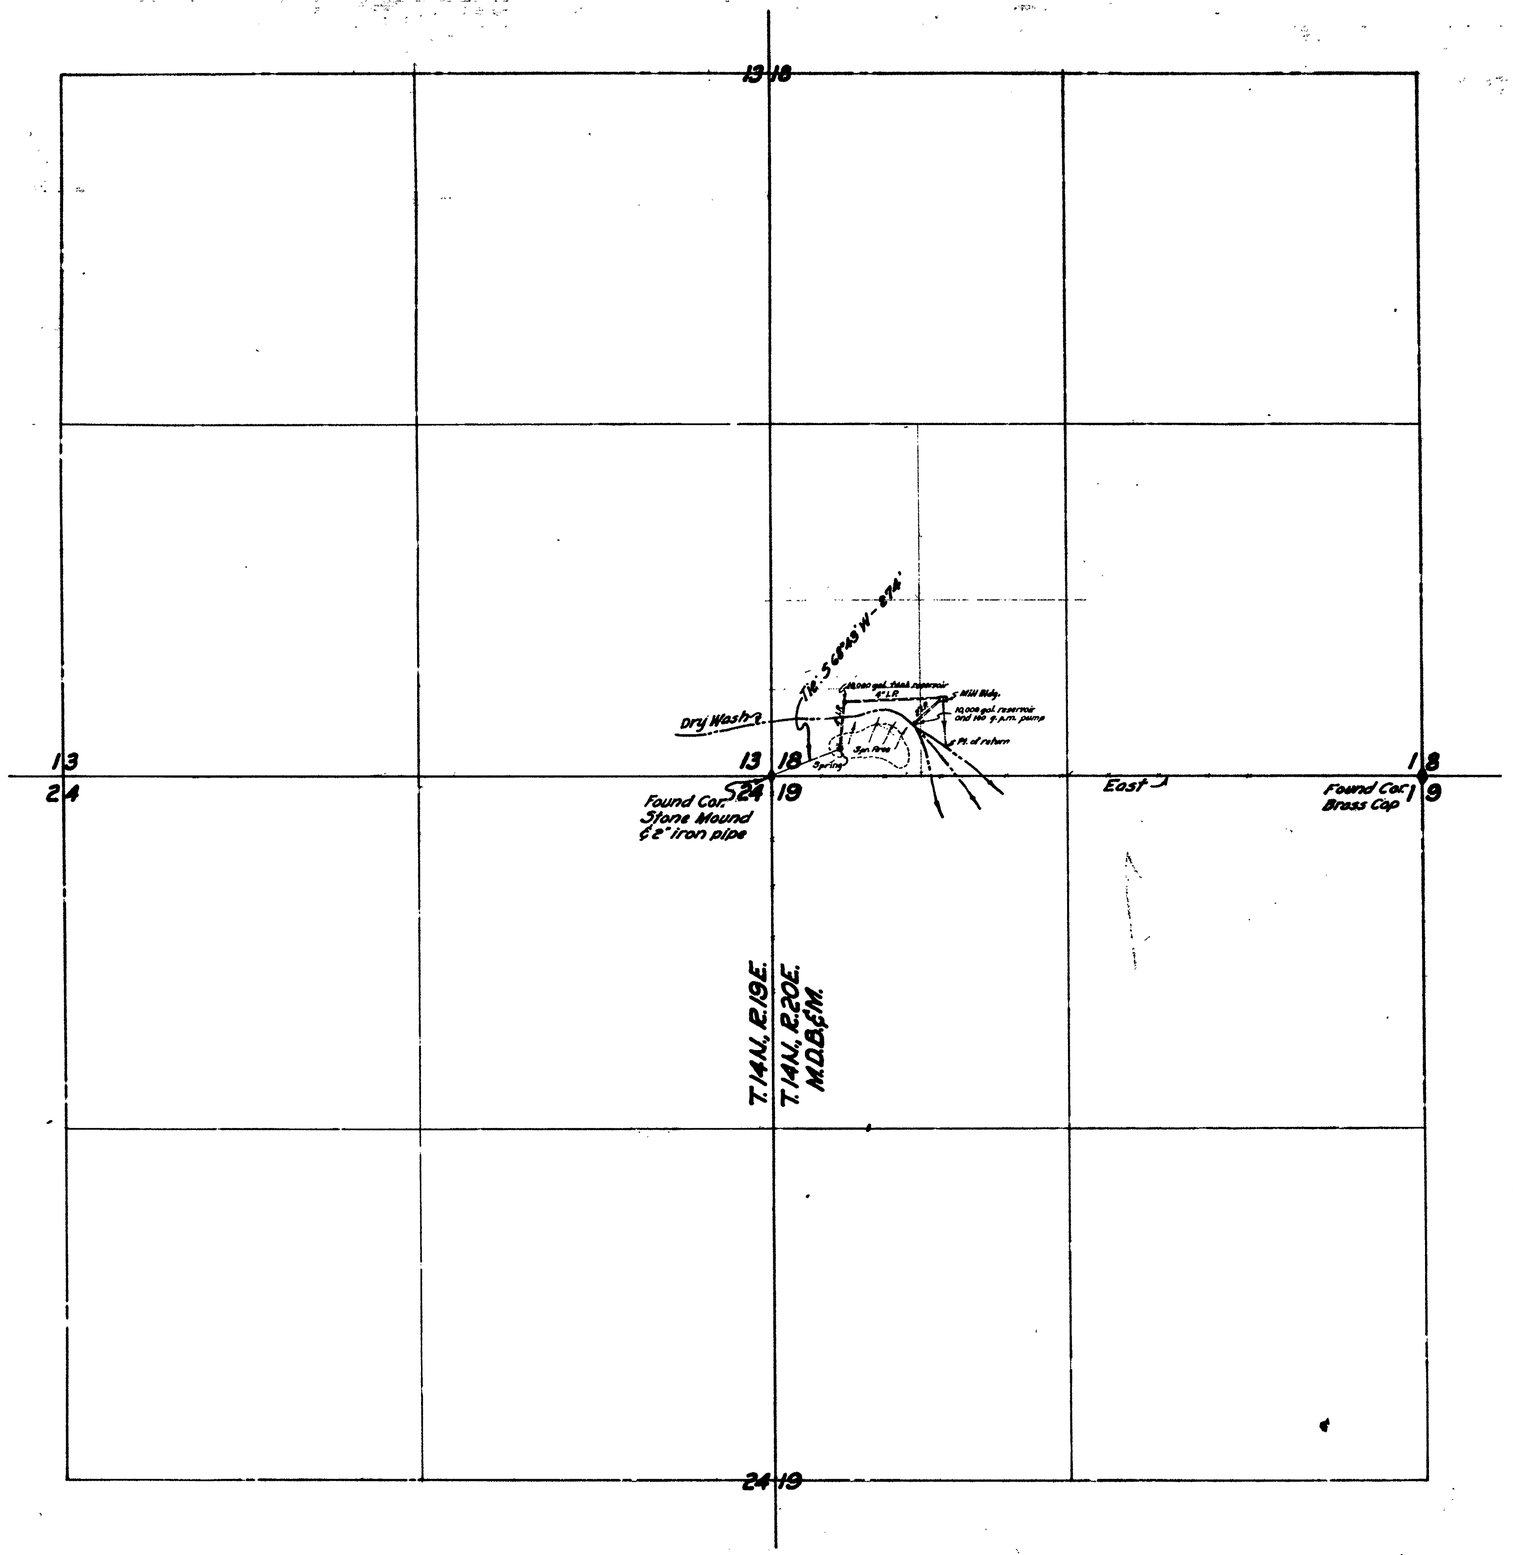


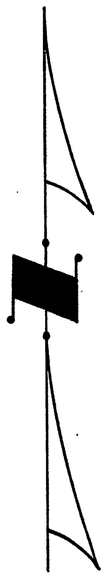

State of Nevada,
County of Ormsby } SS.

I, William J. Johnstone, being first duly sworn, depose and say that this map consisting of one sheet, has been correctly drawn to the designated scale from field notes of a survey made under my supervision and direction on the 8th day of March, 1959; that it truly and correctly represents the location and extent of the proposed works used to divert water from an unnamed spring, in Douglas County, by Charles E. Stewart, for Milling and Domestic purposes. That the proposed point of diversion and return, the location of the mill, the approximate size and capacity of the diverting conduit, and the location and names of all other works or streams which are crossed by or connected with said works, are fully and correctly designated hereon.

William J. Johnstone
State Water Right Surveyor.

Subscribed and sworn to before me this 26th day of March, 1959

Mrs. Hilda Sherwood
Notary Public in and for Ormsby County, Nevada.
My Commission Expires July 1, 1961

SCALE – 1 inch = 300 feet

FILED
March 26, 1959
STATE ENGINEER'S OFFICE

OFFICE
ENGINEER

1959 MAR 26 PM 4 52

CERTIFICATE No. 5242 ISSUED Nov. 1, 1961

# MAP
TO ACCOMPANY APPLICATION
TO APPROPRIATE WATER
FOR
MILLING AND DOMESTIC
BY
CHARLES E. STEWART
FROM
AN UNNAMED SPRING

JOHNSTONE ENGINEERS – Carson City, Nevada – March 17, 1959

17908