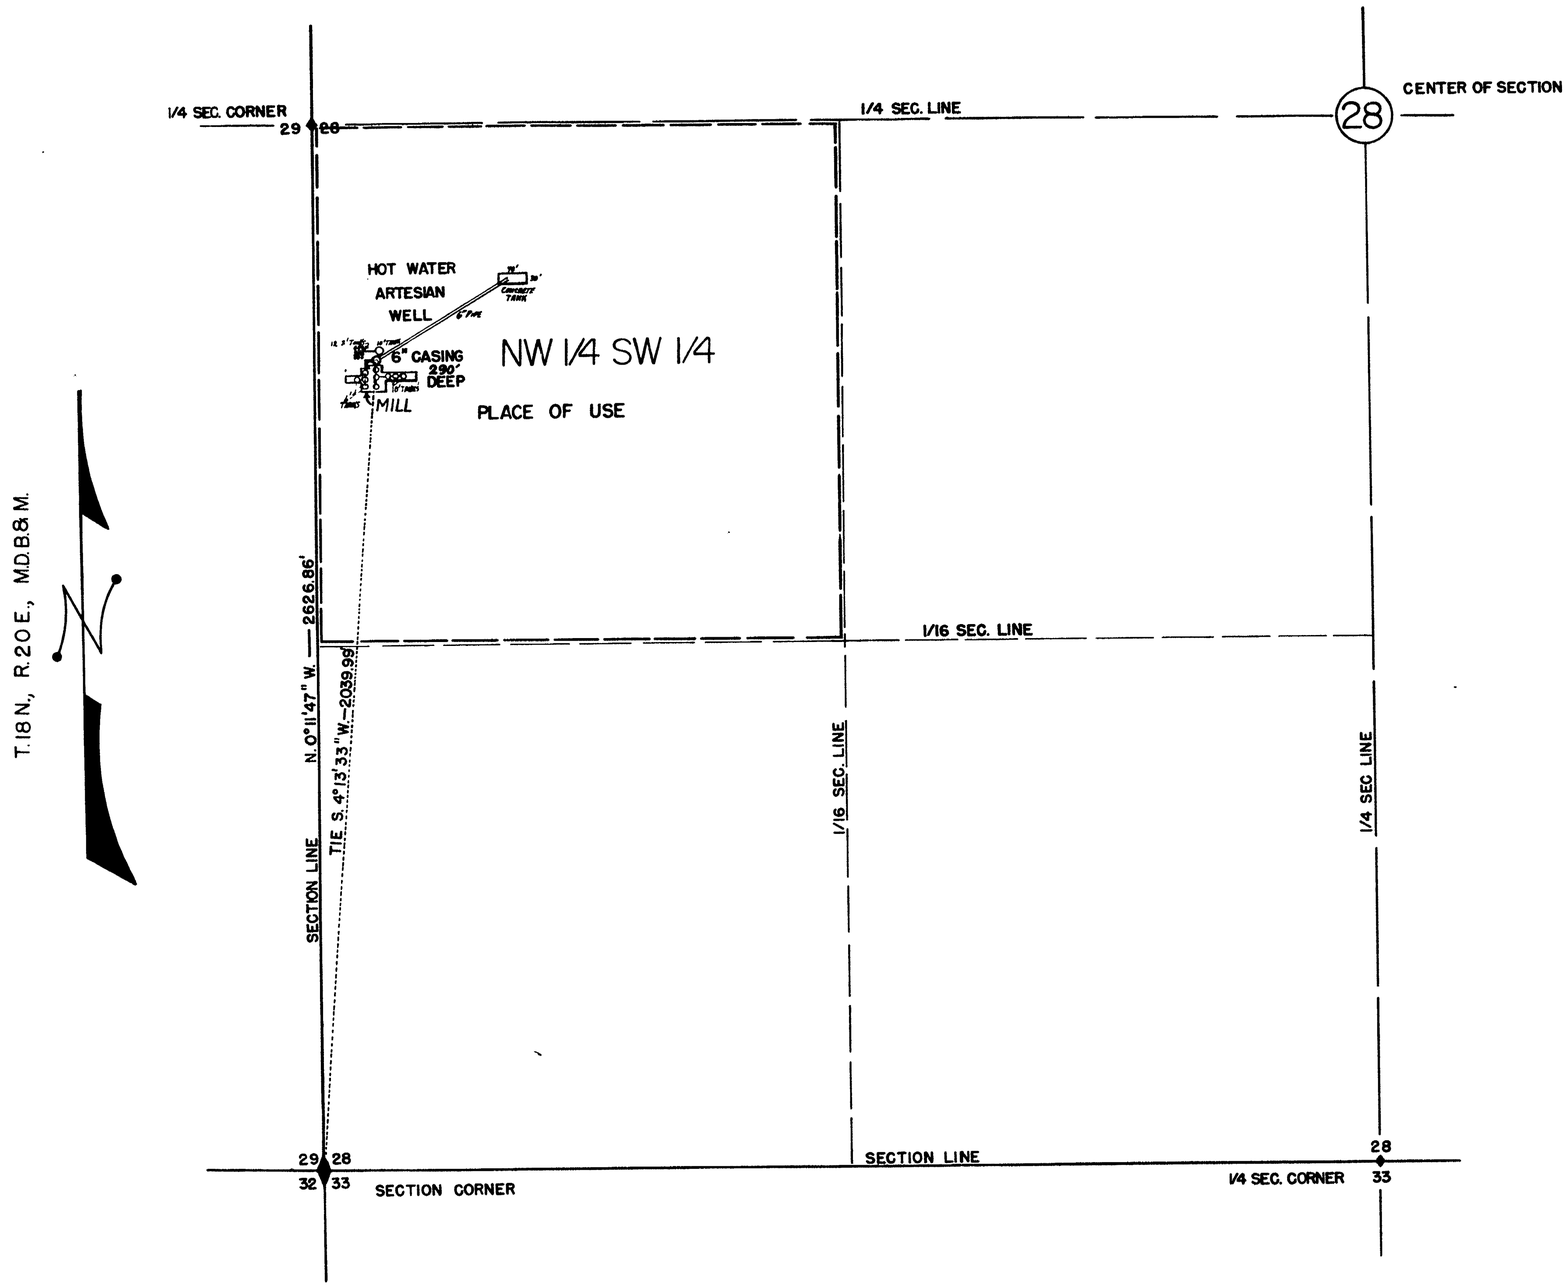

STATE OF NEVADA
COUNTY OF DOUGLAS SS

I, WILLIAM A. REINKEN, being first duly sworn, depose and say that this map, Consisting of 1 Sheet, has been correctly drawn to the designated scale from field notes of a survey made by me on December 30, 1958, that it truly and correctly represents the location and extent of the works used to divert water from underground sources in WASHOE COUNTY, by the NEVADA ORE REFINING CO. for Milling & Domestic purposes. That the point of diversion, the location and size of the diverting pipe, and the boundary of of all lands showing by 40 acre subdivisions are fully and correctly designated thereon.

William A. Reinken
STATE WATER RIGHT SURVEYOR R.E. NO. 614

Subscribed and sworn to before me this 15th day of March, 1959

Donald H. Weiss
Notary Public Ormsby County

FILED
March 27, 1959
STATE ENGINEER'S OFFICE

SCALE IN FEET
0 200 400 600 800 1000

OFFICE
ENGINEER
1959 MAR 27 AM 10 37

CERTIFICATE No. 6749 ISSUED 9-6-68

MAP

TO ACCOMPANY APPLICATION TO APPROPRIATE WATER FROM AN UNDER GROUND SOURCE IN WASHOE COUNTY NEVADA BY THE NEVADA ORE REFINING CO. FOR MILLING & DOMESTIC PURPOSES

DECEMBER 1958 SCALE 1" = 100'

17909

17909