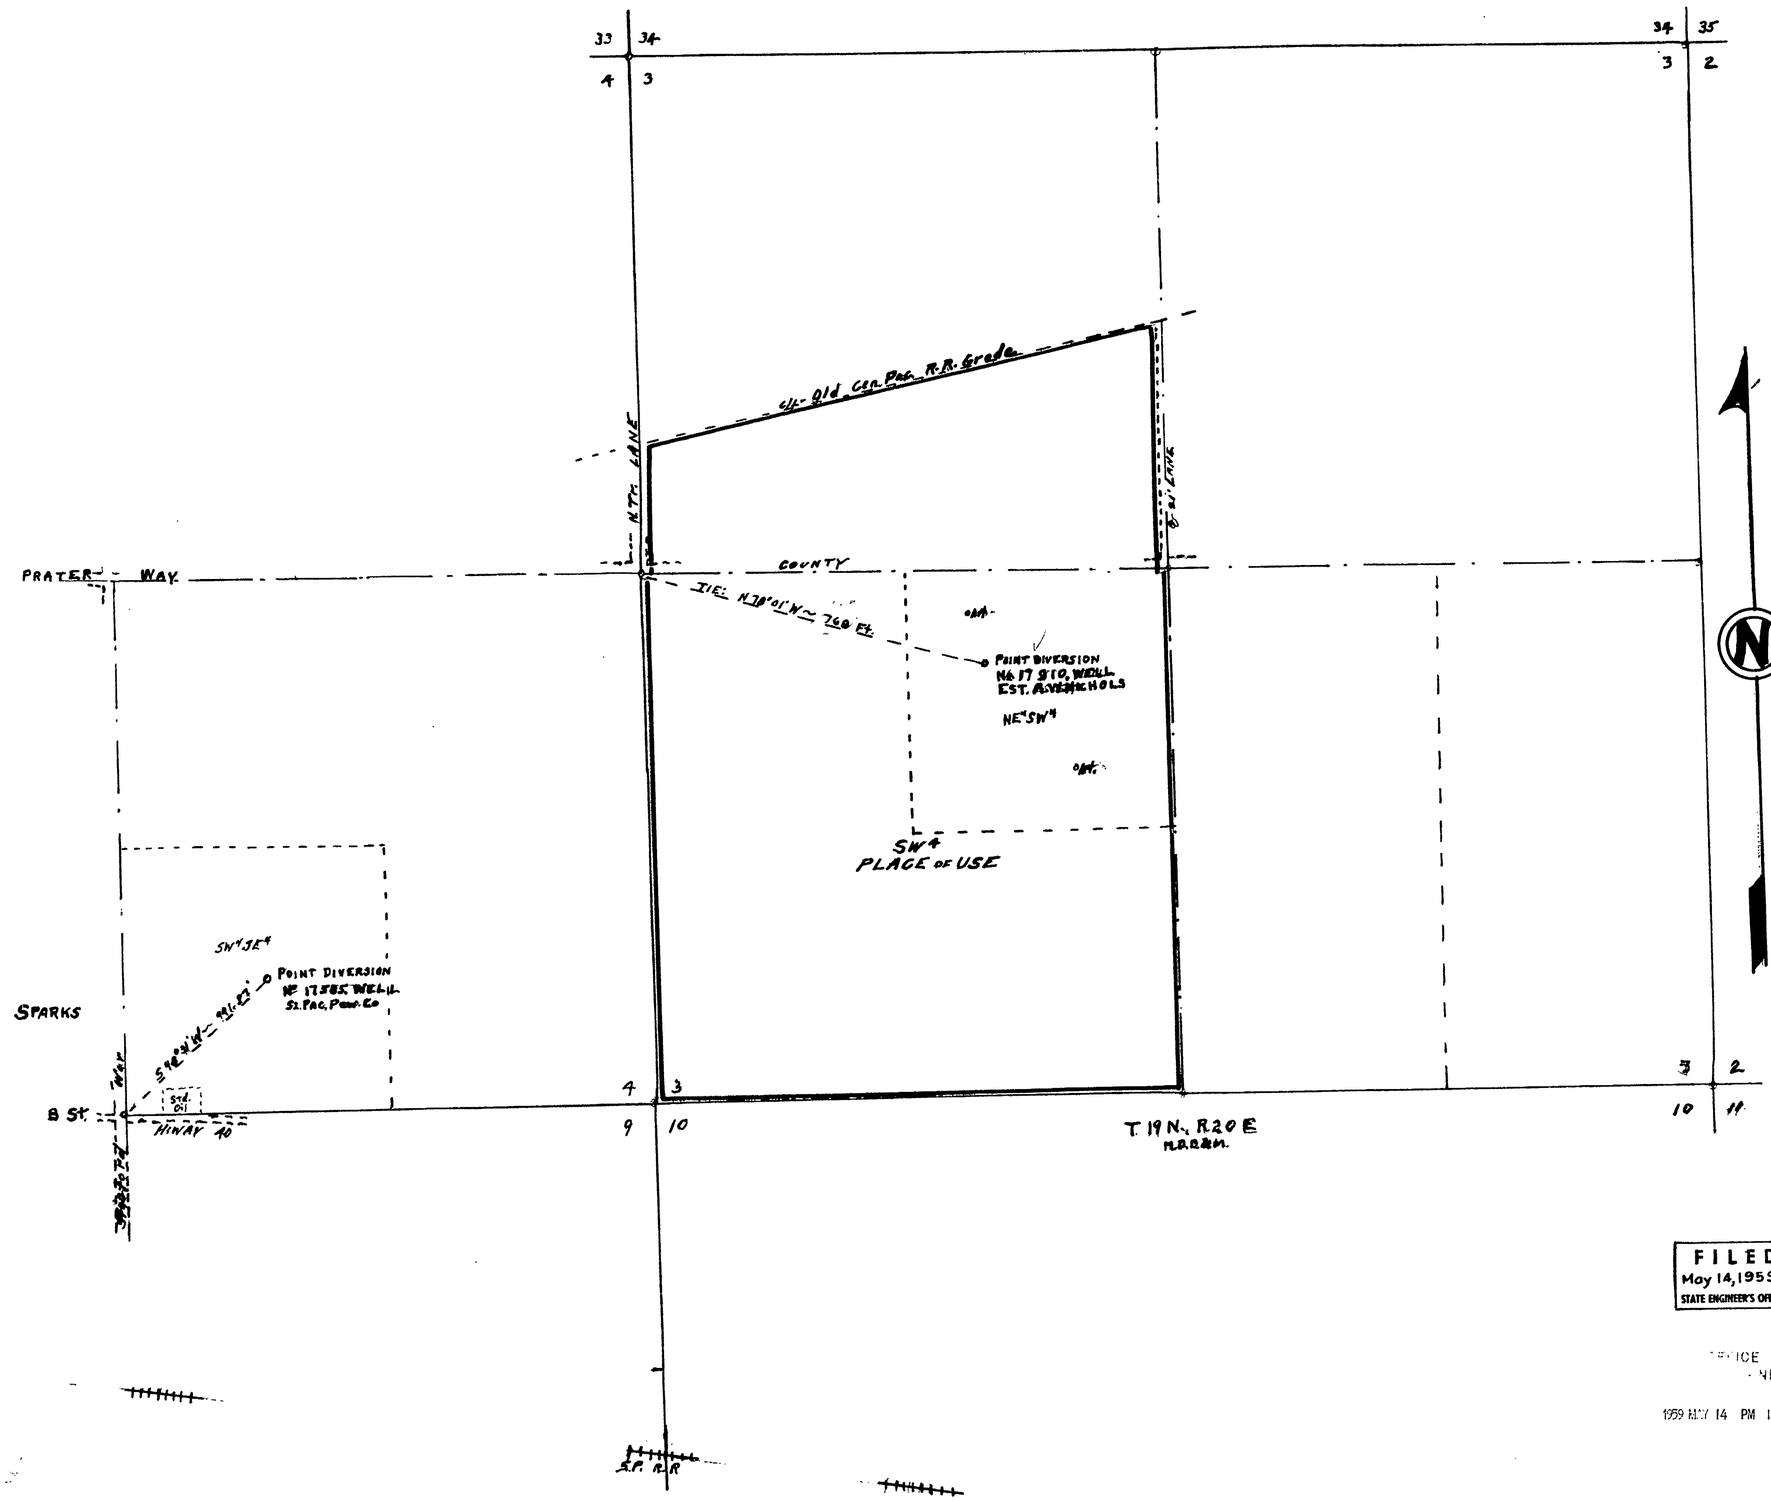


STATE OF NEVADA }
COUNTY OF ORMSBY } ss.

I, E.P. Osgood, being first duly sworn, depose and say, that this map consisting of 1 sheet has been correctly drawn to the designated scale from field notes of a survey made by me on the 31st day of January, 1959. That it truly and correctly represents the location and extent of the works used to divert water from underground sources in Washoe County, Nevada, by ESTATE OF A.W. NICHOLS for stockwatering and domestic use.

That the proposed point of diversion, the approximate location and size of the diverting channel or other conduit, the place and manner of use, and the location and names of all other works or streams, which are crossed by or connected with the said works, are fully and correctly designated.

E. P. Osgood
State Water Right Surveyor

Subscribed and sworn to before me this 14th day of May, 1959

C.E. Theis
Notary Public in & for Ormsby County, Nevada

My Commission Expires July 6, 1961

FILED
May 14, 1959
STATE ENGINEER'S OFFICE

OFFICE
ENGR

1959 MAY 14 PM 1 44

SCALE
1 Inch = 400 Feet
100 0 500 1000 1500 Feet

№ 17910 of April 1, 1959

MAP TO ACCOMPANY APPLICATION
TO APPROPRIATE WATER
FOR STOCK-WATER AND DOMESTIC USE BY

**EST. A.W. NICHOLS**

From Underground Sources
Washoe County, Nevada
May 1959 E.P. Osgood, St. Water Rt. Sur.

CERTIFICATE No. 5366 ISSUED July 31, 1962

17910