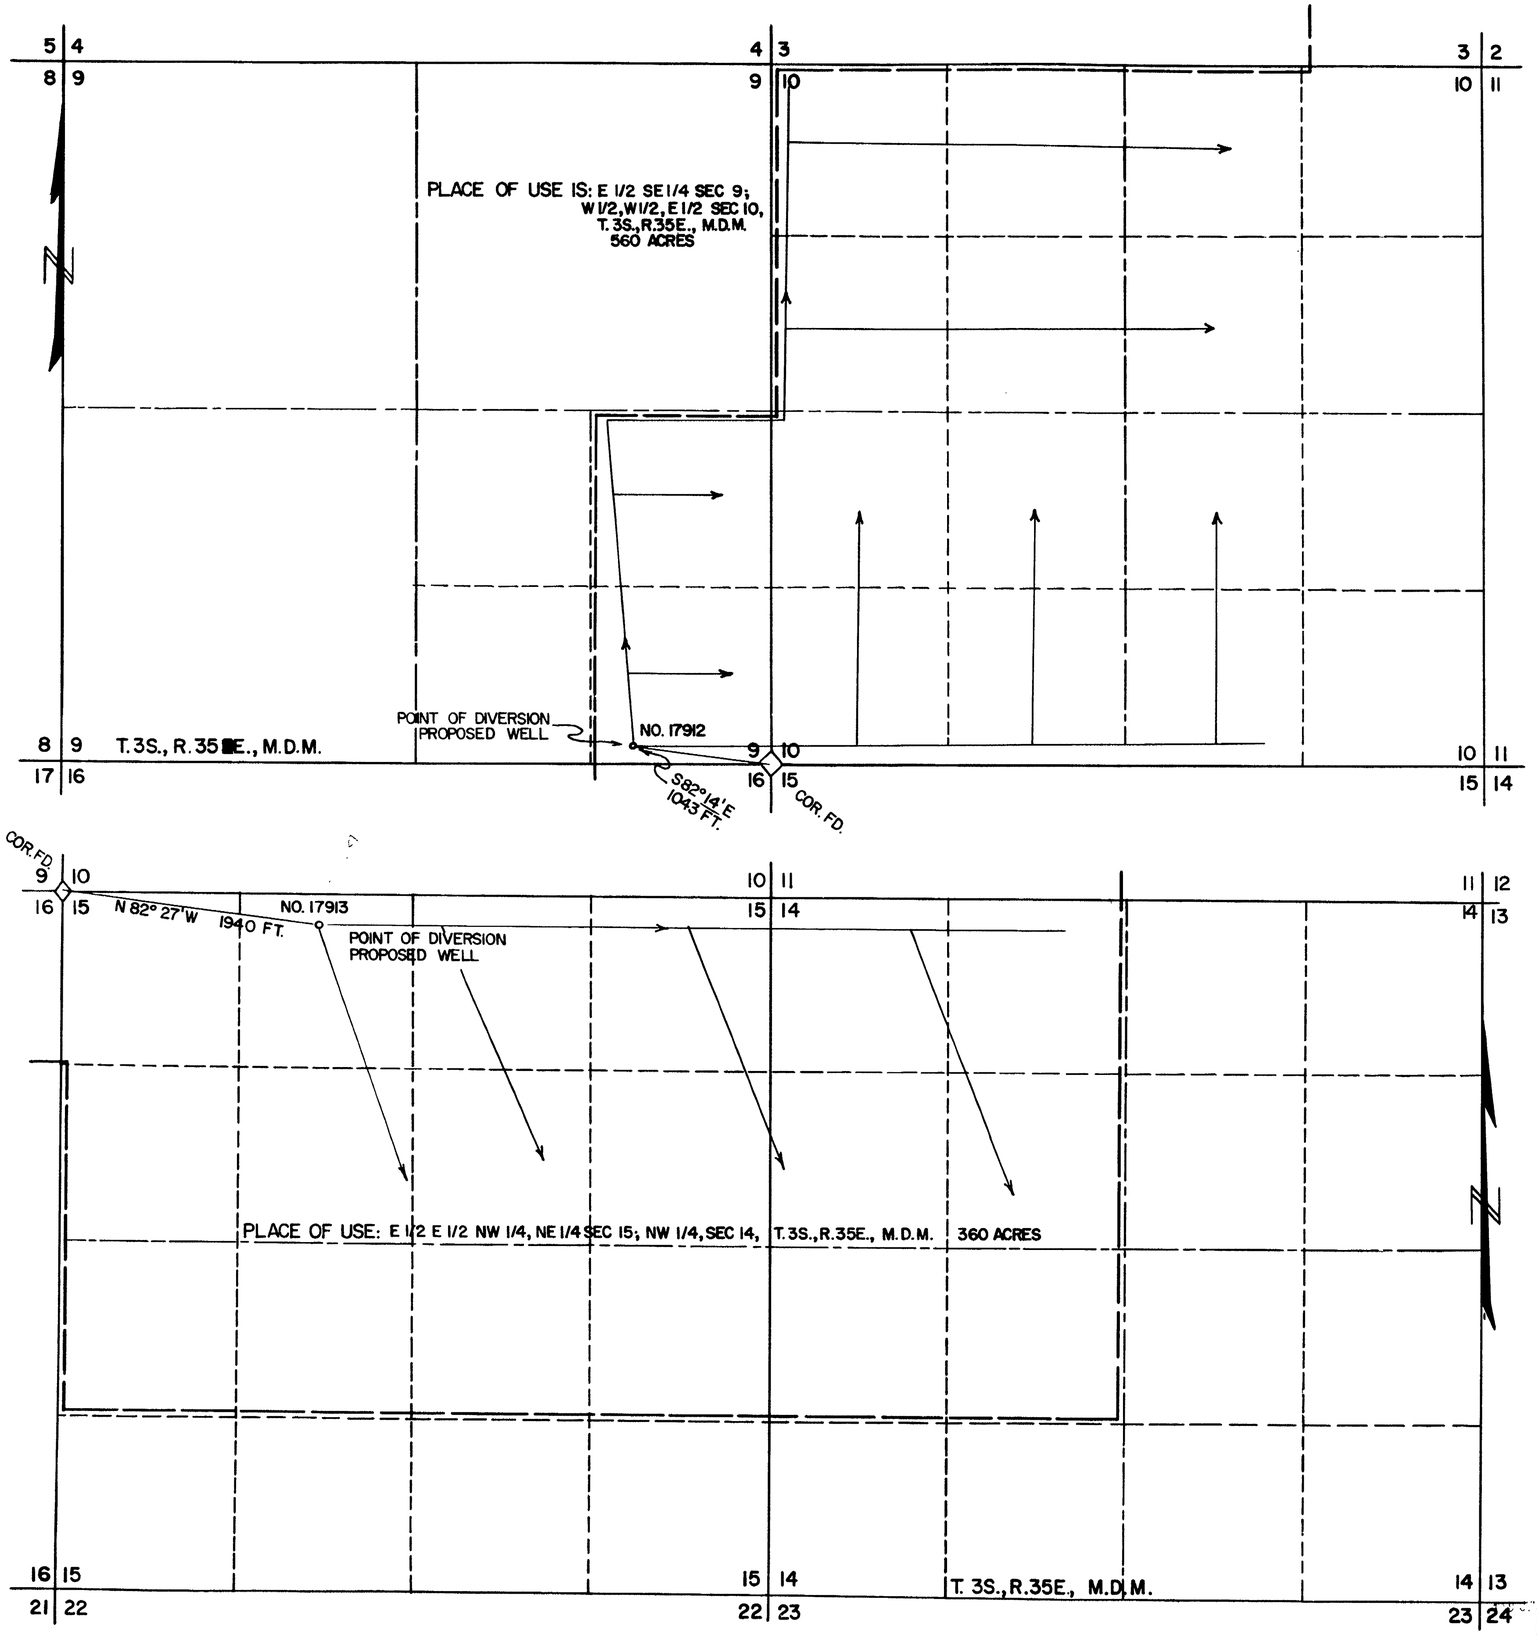

STATE OF NEVADA
COUNTY OF NYE } SS.

I, Harry H. Hughes, being first duly sworn depose and say that this map, consisting of one sheet, has been correctly drawn to the designated scale from field notes of survey made by me (or under my supervision and direction between the 19TH day of JUNE and the 20TH day of JUNE, 1959; that it truly and correctly represents the proposed location and extent of the works used to divert water from UNDERGROUND SOURCES IN ESMERALDA COUNTY, BY CONLEY DAIRY FARMS, FOR IRRIGATION purposes. That the proposed point of diversion, the approximate location and size of the diverting channel, all reservoirs or basins, the location and names of all other works which will cross or connect with the proposed works, and the boundary of all lands, showing by 40-acre subdivisions the areas proposed to be irrigated, are fully and correctly designated thereon.

Harry H. Hughes
State Water Right Surveyor

Subscribed and sworn to before me
this 29th day of June 1959
Notary Public in and for NYE County, Nevada

SCALE 1 IN. = 600 FT.

0 600 1200 1800 2400

MAP TO ACCOMPANY
APPLICATIONS TO APPROPRIATE WATER
FOR
IRRIGATION
BY
CONLEY DAIRY FARMS
FROM
UNDERGROUND SOURCE

FILED
JUNE 30, 1959
STATE ENGINEER'S OFFICE

31284

FILE UNDER 17912 - 17913