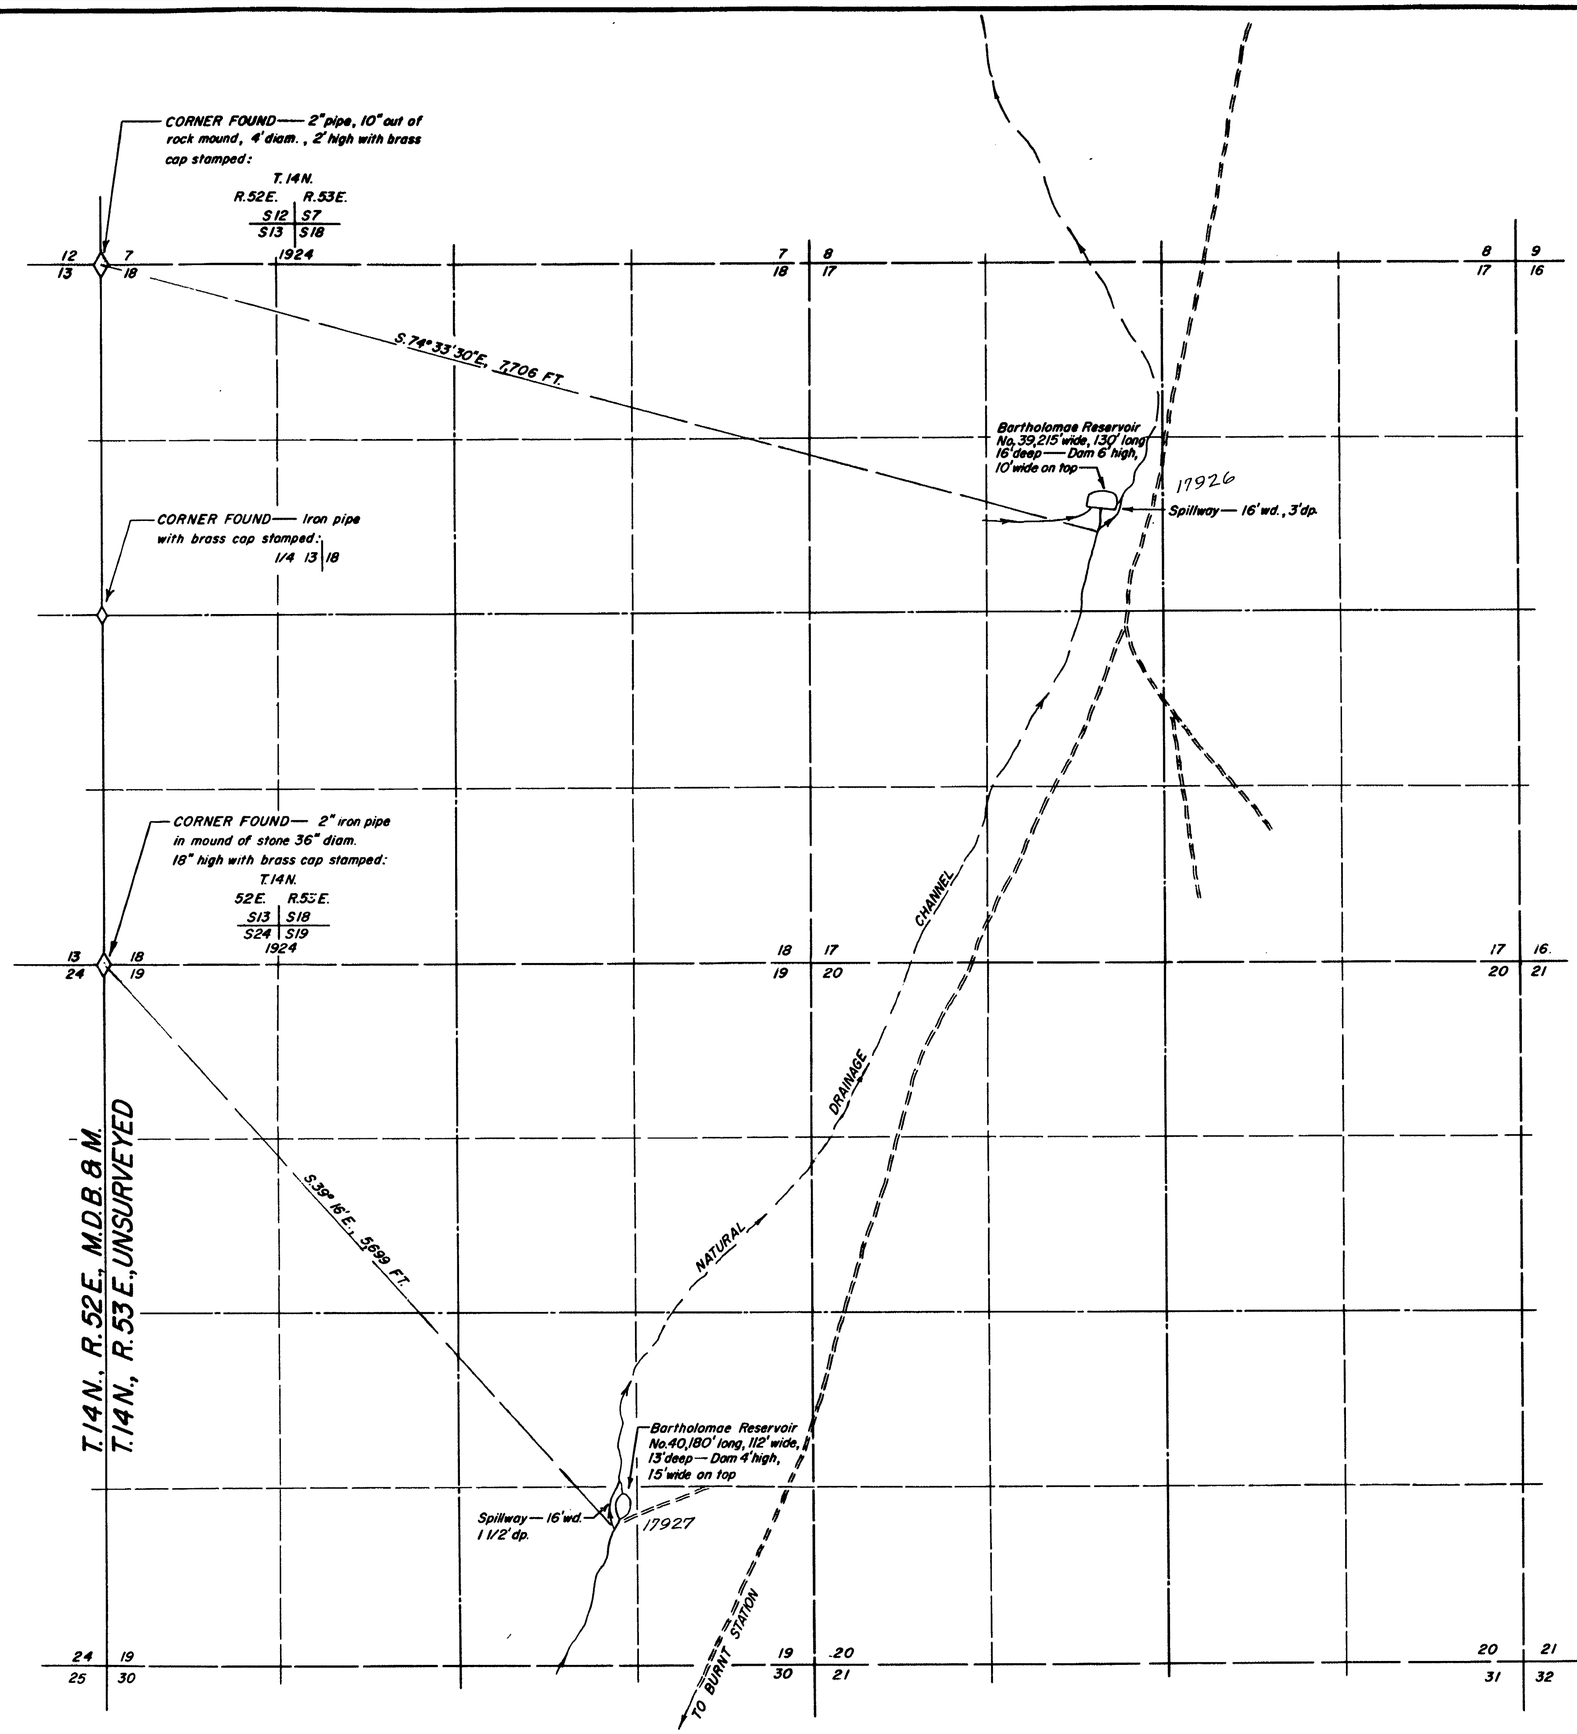

STATE OF NEVADA
County of White Pine S.S.

I, Robert W. Millard, being first duly sworn, depose and say that this map, consisting of one sheet, has been correctly drawn to the designated scale from field notes of a survey made under my supervision and direction between the 14th and 19th days of December, 1958; that it truly and correctly represents the location and extent of the proposed works used to divert water from LITTLE SMOKY VALLEY WASH, in Nye County, by WILLIAM A. BARTHOLOMAE for stockwatering purposes. That the proposed point of diversion, the approximate location and size of the diverting channel or conduit, the place and manner of use, and the location and names of all other works or streams which are crossed by, or connected with the said works, are fully and correctly designated thereon.

Robert W. Millard
State Water Right Surveyor

Subscribed and sworn to before me this 6th day of April, 1959

Margaret K. Millard
Notary Public in and for White Pine County, Nevada
My commission expires February 25, 1961

0 600 1200 1800 2400
SCALE — 1" = 600 FT.

FILED
April 8, 1959
STATE ENGINEER'S OFFICE

OFFICE
STATE ENGINEER
1959 APR 8 AM 9 08

17926 - CERTIFICATE No. 5172 ISSUED Aug. 14, 1961

17927 CERTIFICATE No. 5173 ISSUED Aug. 14, 1961

MAP TO ACCOMPANY APPLICATION
TO APPROPRIATE WATER
FOR STOCKWATERING
BY WILLIAM A. BARTHOLOMAE
FROM:
LITTLE SMOKY VALLEY WASH
SURVEYED BY F.W. MILLARD & SON ELY, NEVADA

17926 — 17927