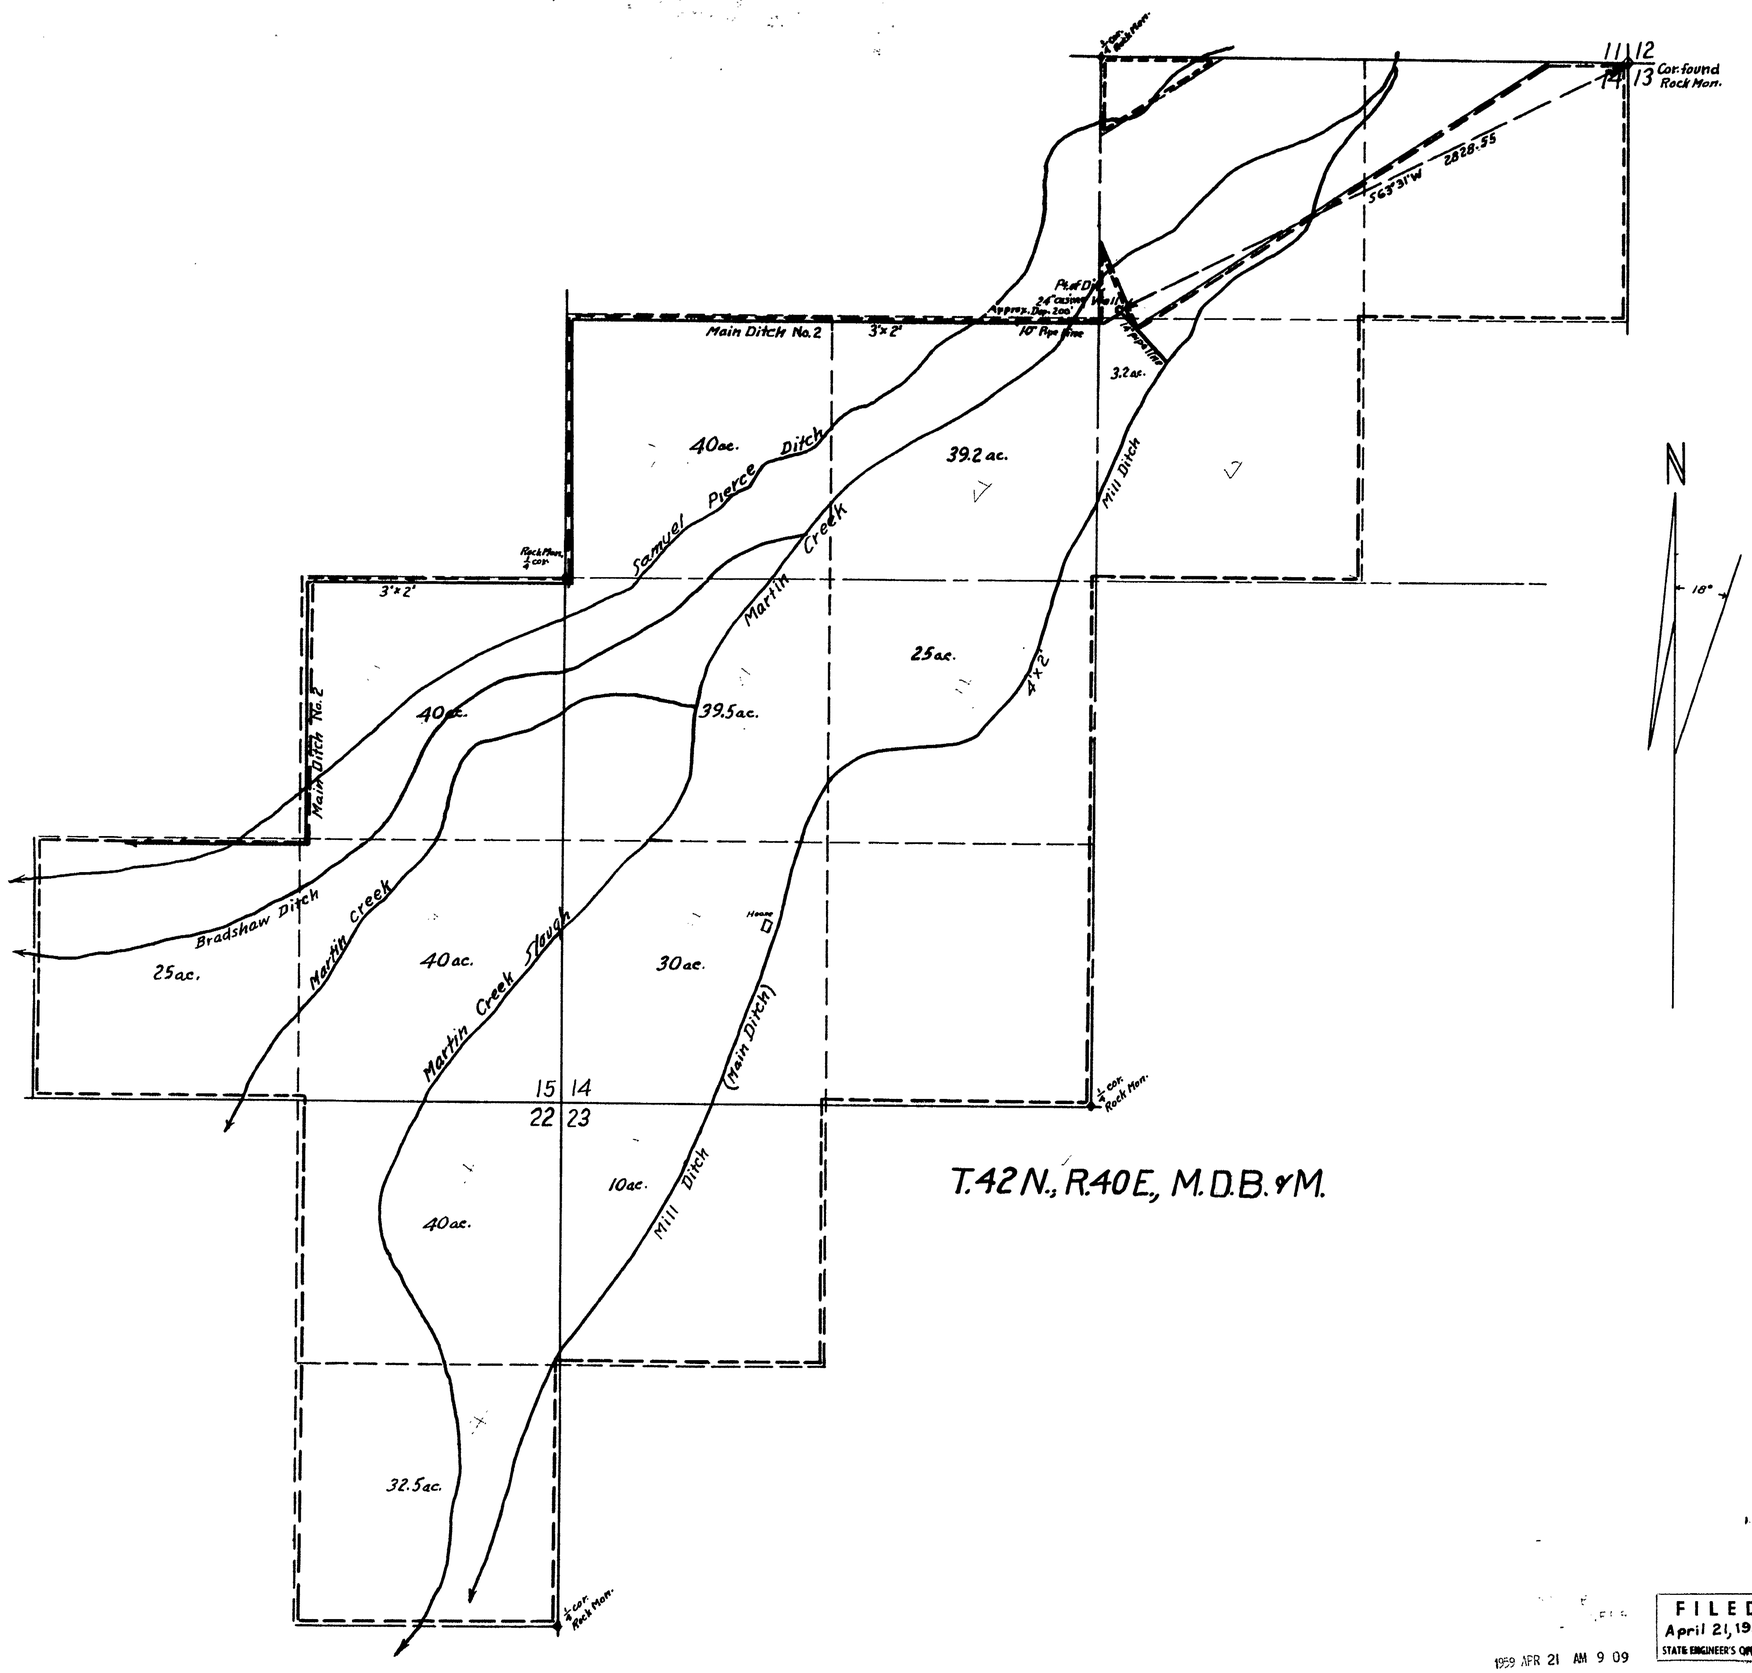

T.42 N., R.40 E., M.D.B.&M.

STATE OF NEVADA
COUNTY OF HUMBOLDT } SS

I, W.A. Wentz, being first duly sworn, depose and say that this map, consting of one sheet, has been correctly drawn to the designated scale from field notes of a survey made by me between the 2nd day of April and the 3rd day of April, 1959; that it truly and correctly represents the proposed location and extent of the works used to divert water from underground, in Humboldt County, by Lucille Machado, for irrigation and domestic use. That the proposed point of diversion, the approximate location and size of the diverting channel, all reservoirs or basins, the location and names of all other works which will cross or connect with the proposed works, and the boundary of all lands, showing by 40-acre subdivisions the areas proposed to be irrigated, are fully and correctly designated thereon.

W.A. Wentz
State Water Right Surveyor

Subscribed and sworn to before me this 7th day of April, 1959

Grace W. Bell
County Clerk - Humboldt County

Scale 1in.=400 ft.

100 0 200 400 600 800 1000 1200 1400

FILED
April 21, 1959
STATE ENGINEER'S OFFICE

1959 APR 21 AM 9 09

MAP

TO ACCOMPANY APPLICATION TO APPROPRIATE WATER FOR IRRIGATION BY MRS. LUCILLE MACHADO FROM UNDERGROUND

W.A. Wentz - Civil Engr. R.P.E. No. 58 4-6-'59

22816 under 17329