T.42 N., R.37 E., M.D.B.&M.

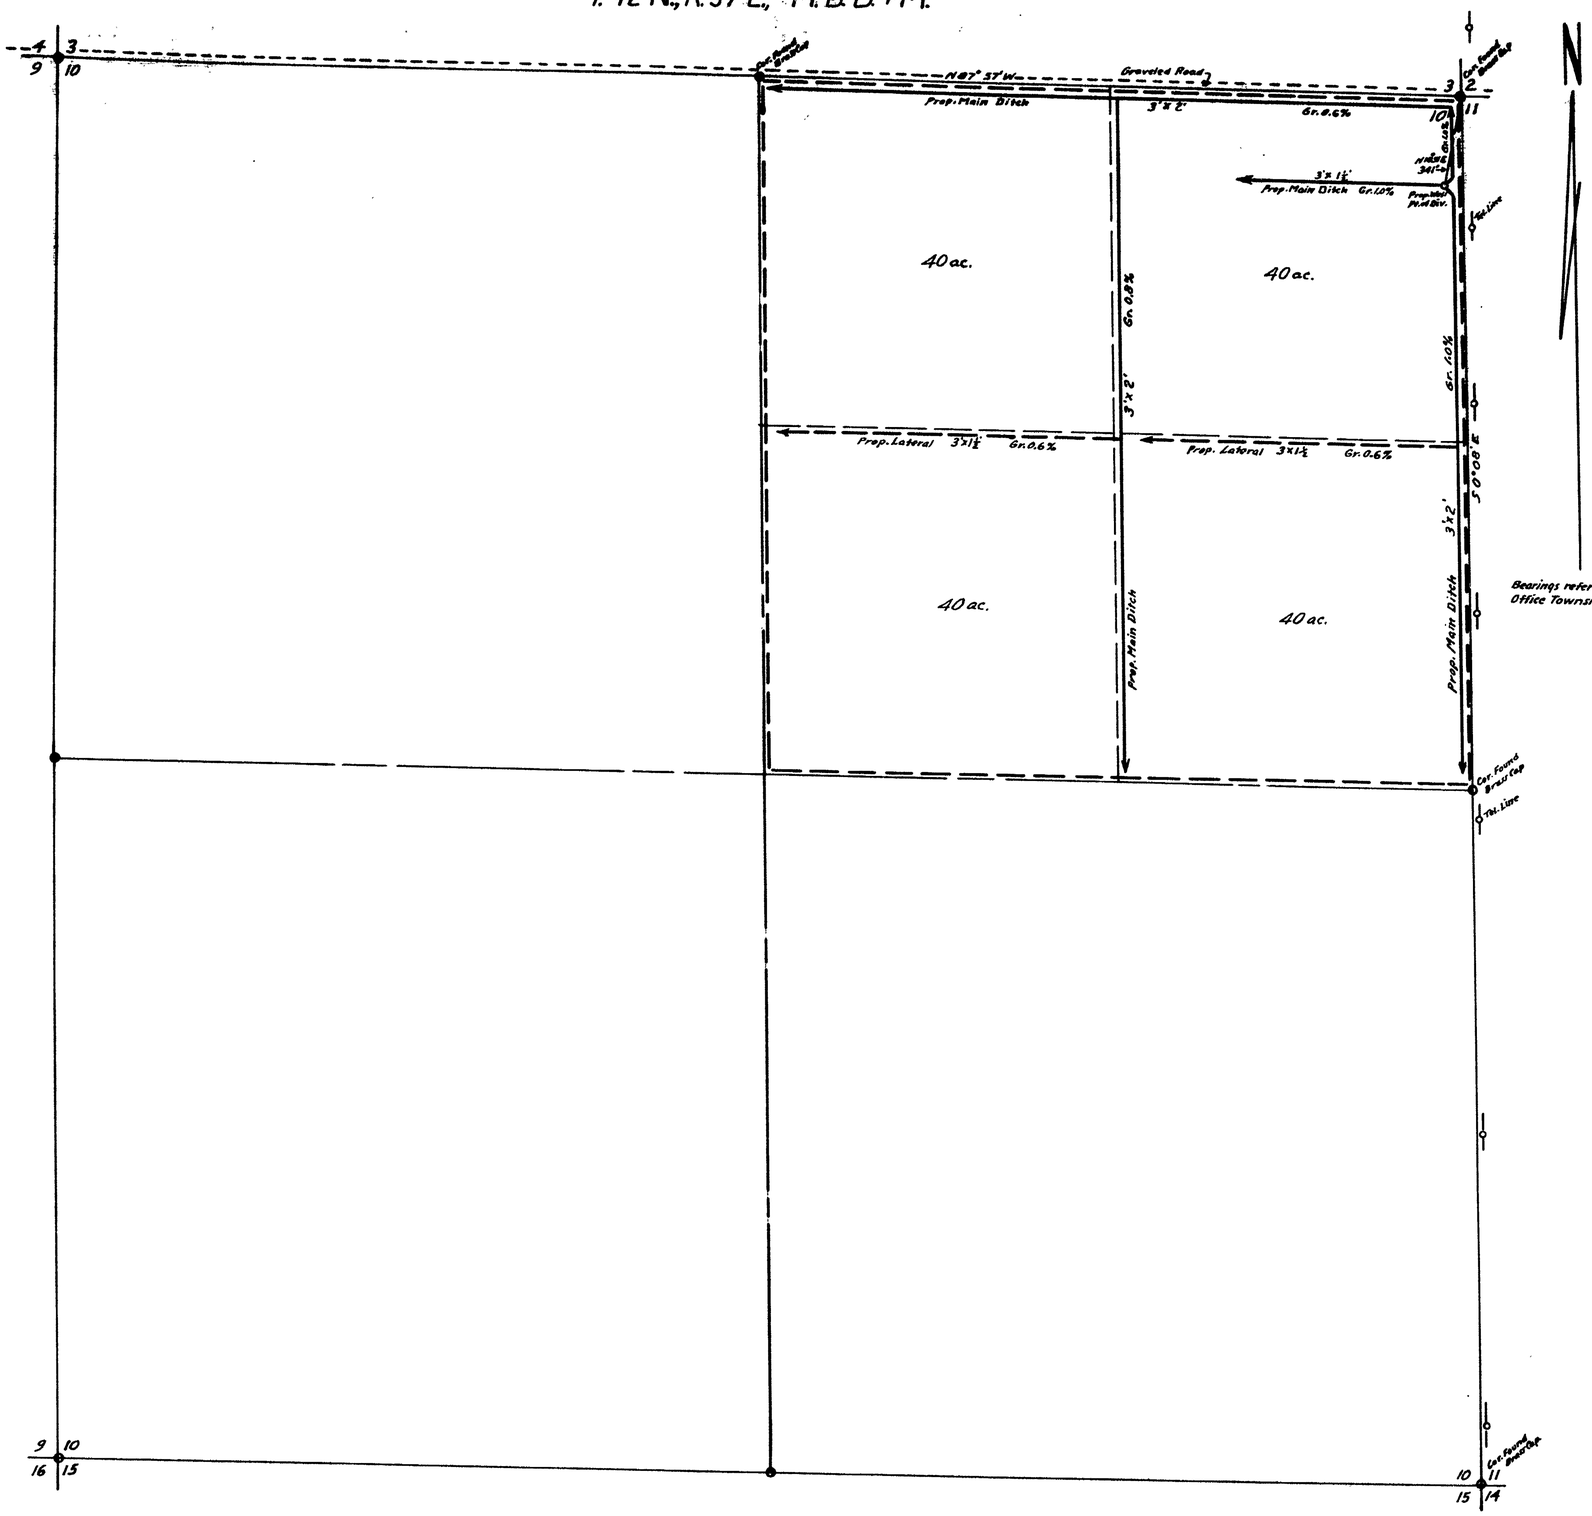

Bearings referd to Land Office Township Plat

STATE OF NEVADA }
COUNTY OF HUMBOLDT } SS

I, W.A. Wentz, being first duly sworn, depose and say that this map, consisting of one sheet, has been correctly drawn to the designated scale from field notes of a survey made by me on the 25th day of June, 1959; that it truly and correctly represents the proposed location and extent of the works used to divert water from underground, in Humboldt County, by Robert Franklin Key for irrigation purposes. That the proposed point of diversion, the approximate location and size of the diverting channel, all reservoirs or basins, the location and names of all other works which will cross or connect with the proposed works, and the boundary of all lands, showing by 40-acre subdivisions the area proposed to be irrigated, are fully and correctly designated thereon.

W.A. Wentz
STATE WATER RIGHT SURVEYOR

Subscribed and sworn to before me this 2 day of July, 1959.

Grace W. Bell
COUNTY CLERK - HUMBOLDT COUNTY

Scale 1 in.=300 ft.

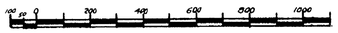

OFFICE
STATE ENGINEER
1959 JUL 6 AM 11 51

FILED
JUL 6 1959

MAP

TO ACCOMPANY APPLICATION TO APPROPRIATE WATER FOR IRRIGATION BY ROBERT FRANKLIN KEY FROM UNDERGROUND

W.A. Wentz - Civil Engr. R.P.E. No. 58 6-30-59

17931