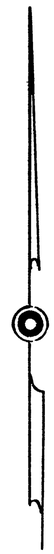

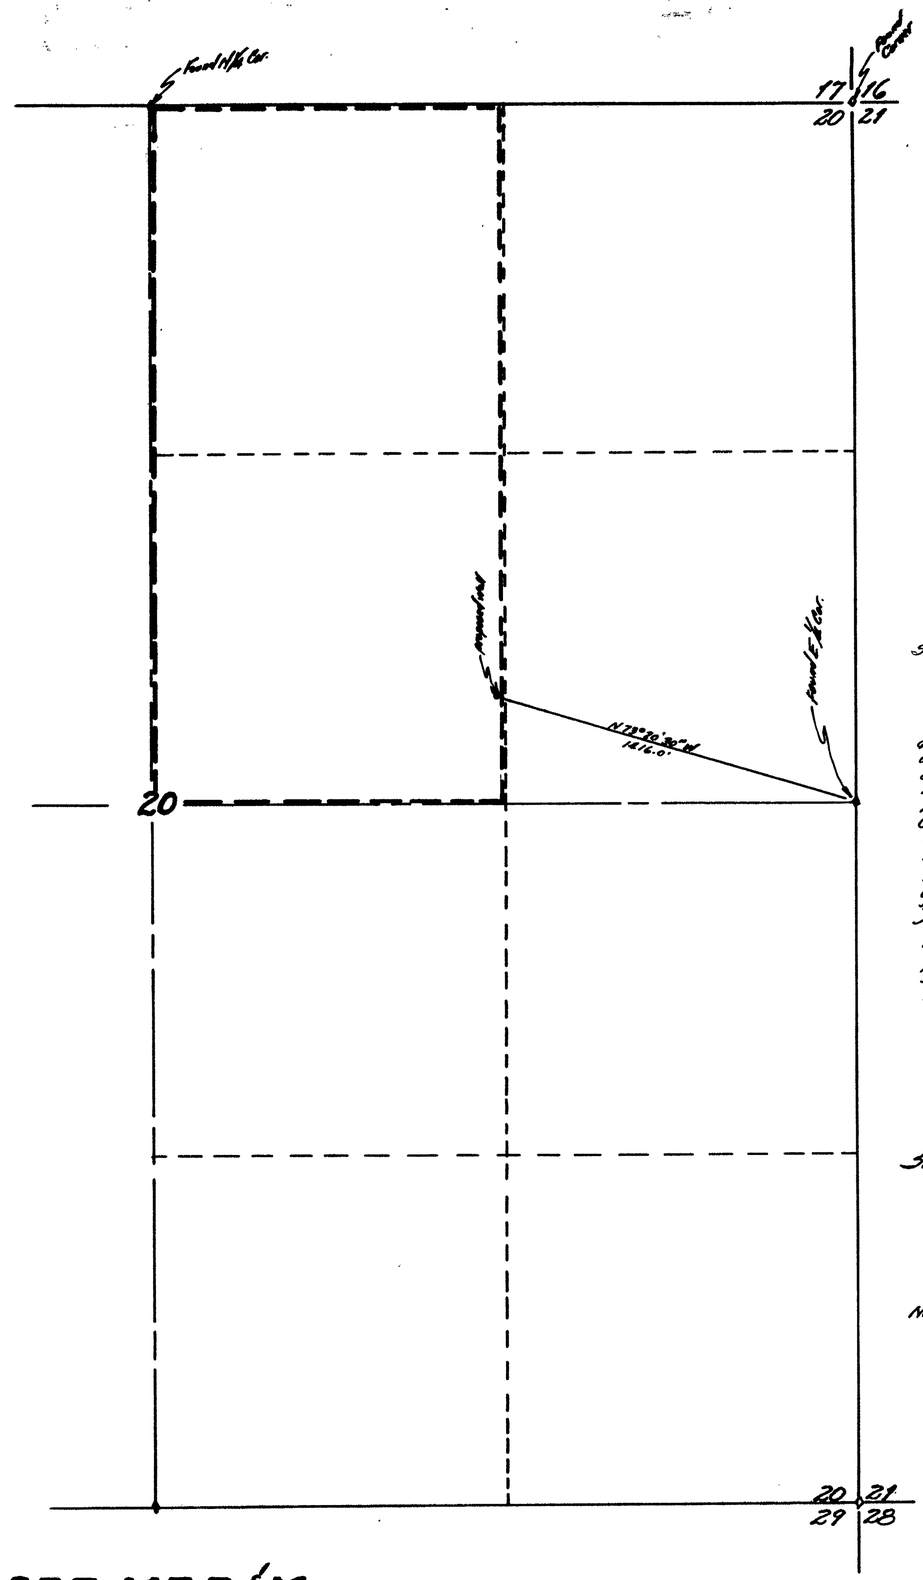

T. 44 N, R. 37 E, M.D.B.&M.

STATE OF NEVADA
COUNTY OF HUMBOLDT } S.S.

I, Richard M. Black, being first duly sworn depose and say that this map, consisting of one sheet, has been correctly drawn to the designated scale from field notes of a survey made by me between the 1st day of May and the 10th day of May 1959, that it truly and correctly represents the proposed location and extent of the works used to divert water from underground in Humboldt County by GEORGE O. HILL for irrigation purposes. That the proposed point of diversion the approximate location and size of the diverting channel, all reservoirs or basins, the location and names of all other works which will cross or connect with the proposed works, and the boundary of all lands, showing by 40-acre sub-divisions the areas proposed to be irrigated, are fully and correctly designated thereon.

Richard M. Black
STATE WATER RIGHT SURVEYOR

Subscribed and sworn to before me this 25th day of May, 1959

Donald M. Leighton
Notary Public in and for Humboldt County, Nevada
My Comm. Exp: 9/19/61.

Scale 1-INCH = 300 ft.

FILED
May 26, 1959
STATE ENGINEER'S OFFICE

MAP

TO ACCOMPANY APPLICATION TO APPROPRIATE WATER FOR IRRIGATION & DOMESTIC ~ BY GEORGE O. HILL FROM UNDERGROUND.

17939