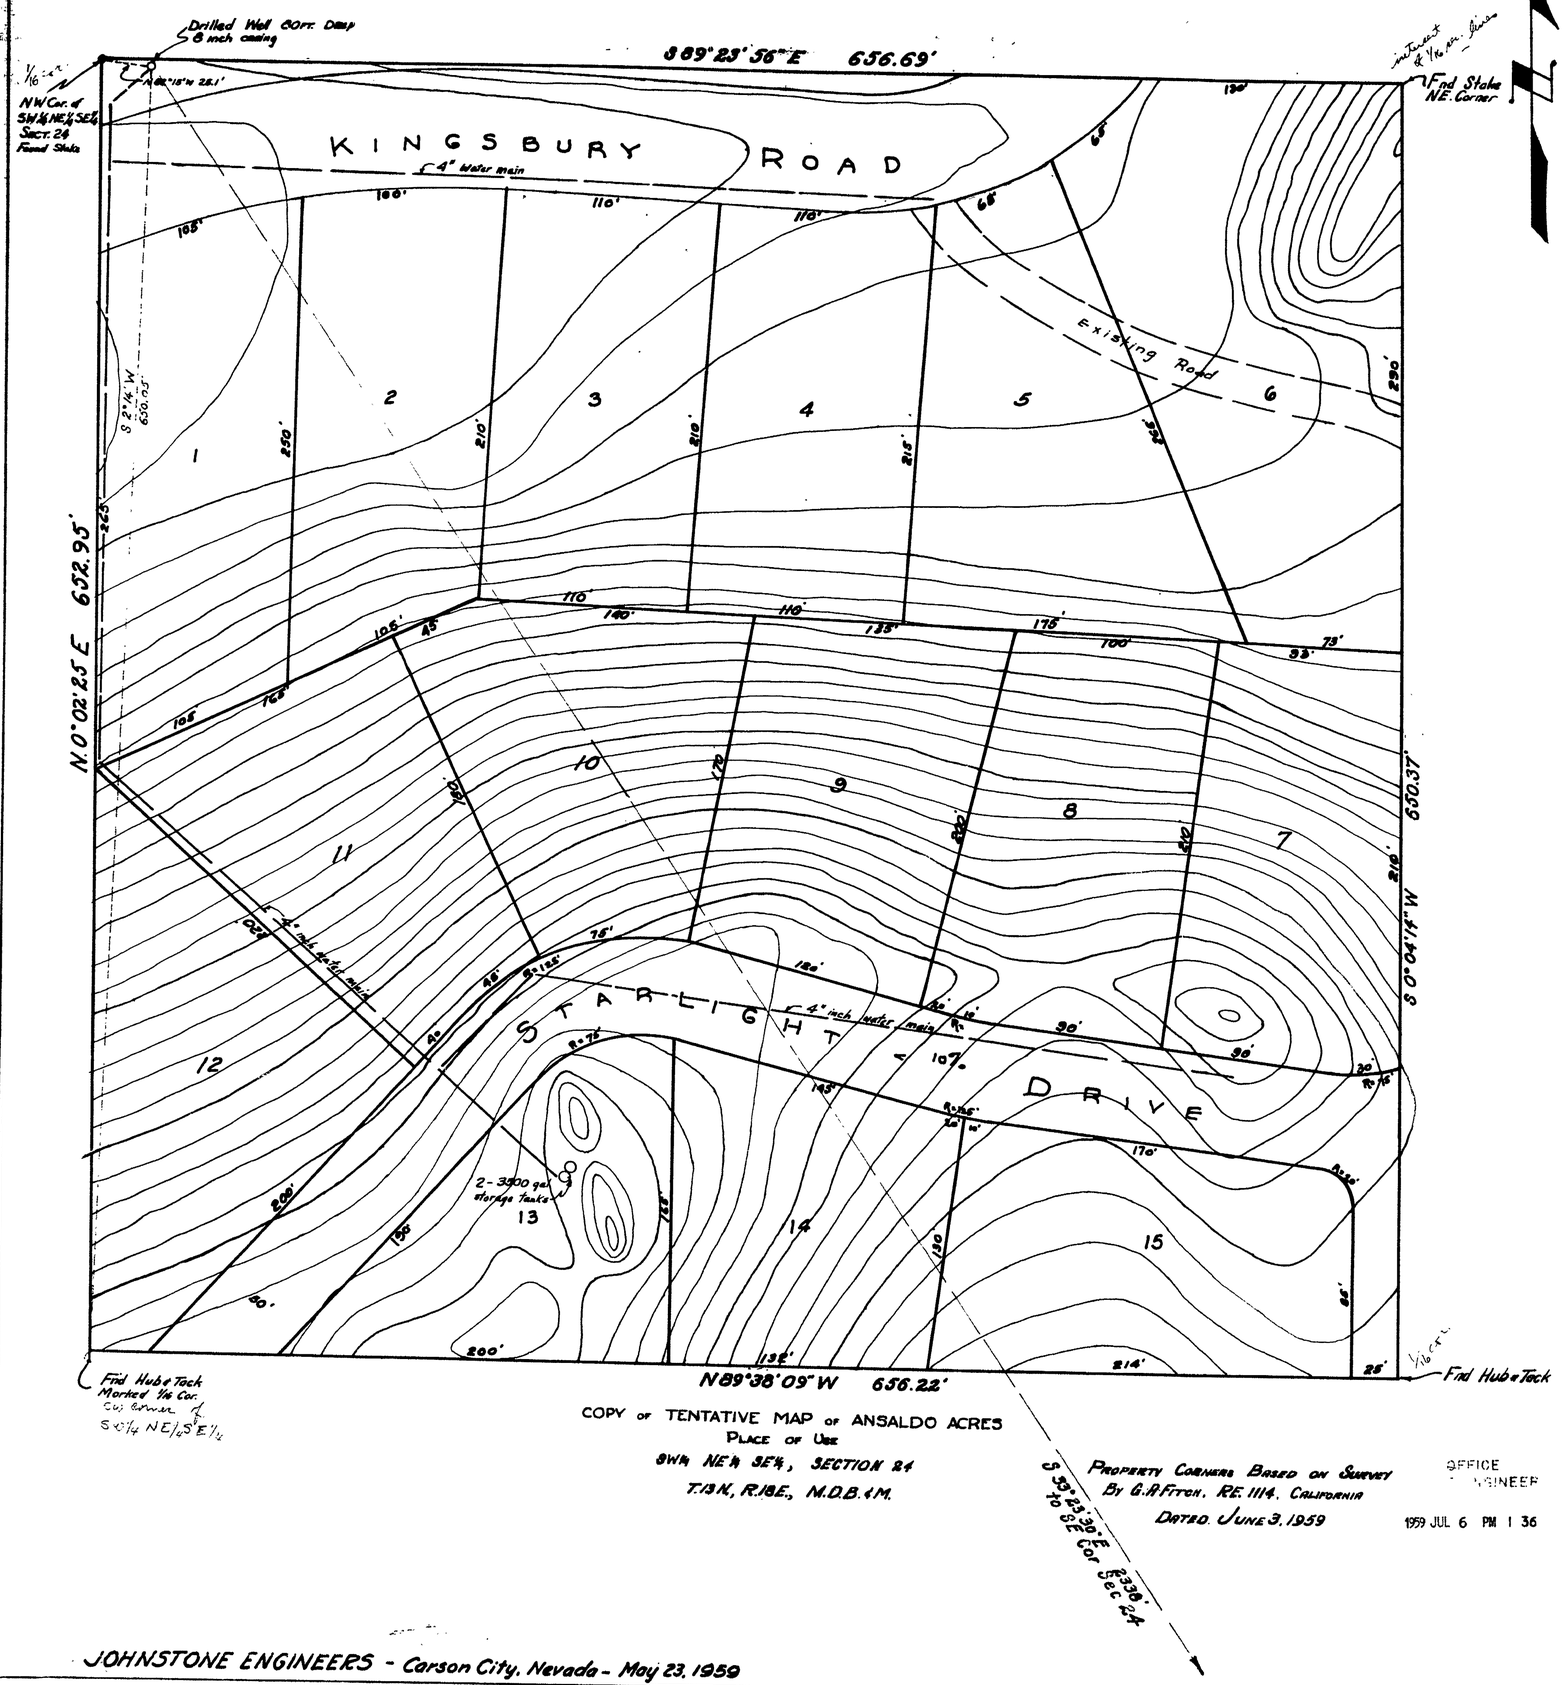

COPY OF TENTATIVE MAP OF ANSALDO ACRES
PLACE OF USE
SW¼ NE¼ SE¼, SECTION 24
T.13N, R.18E., M.D.B.&M.

PROPERTY CORNERS BASED ON SURVEY
BY G.A.FTCH, RE 1114, CALIFORNIA
DATED JUNE 3, 1959

JOHNSTONE ENGINEERS - Carson City, Nevada - May 23, 1959

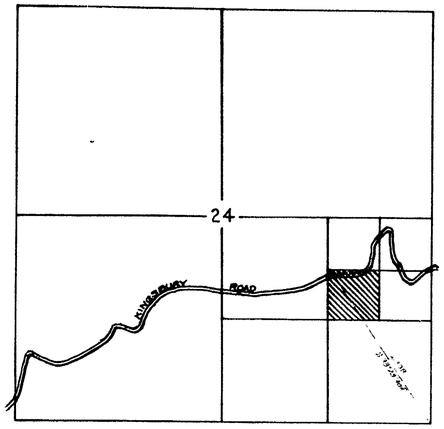

VICINITY MAP
NO SCALE

State of Nevada }
County of Douglas } S.S.

I, William J. Johnstone, being first duly sworn, depose and say that this map, consisting of one sheet, has been correctly drawn to the designated scale from field notes of a survey made by me on the 22nd day of May 1959; that it truly and correctly represents the proposed location and extent of the proposed works used to divert water from an underground source in Douglas County by Peter Ansaldo, State Line, Nevada for Municipal and Domestic purposes. That the proposed point of diversion, the approximate location and size of the diverting pipes, all reservoirs or basins, the location, and names of all other works which will cross or connect with the proposed works, and the boundary of all lands showing by 40 acre subdivisions the areas upon which it is proposed to use water for Municipal and Domestic purposes are fully and correctly designated thereon.

William J. Johnstone
State Water Right Surveyor

Subscribed and sworn to before me this 18th day of June 1959

Mrs Lilla Sherwood
Notary Public in and for Ormsby County, Nevada. My Commission Expires July 1, 1961

OFFICE ENGINEER
1959 JUL 6 PM 1 36

OFFICE ENGINEER
1959 JUN 18 PM 12 11

FILED
JUL 6 1959
STATE ENGINEER'S OFFICE

MAP
TO ACCOMPANY APPLICATION
TO APPROPRIATE WATER
FOR QUASI-MUNICIPAL PURPOSES
BY
PETER ANSALDO, STATE LINE, NEV.
FROM AN UNDERGROUND SOURCE

17942